DRAWN BY: FERN LIDDELL

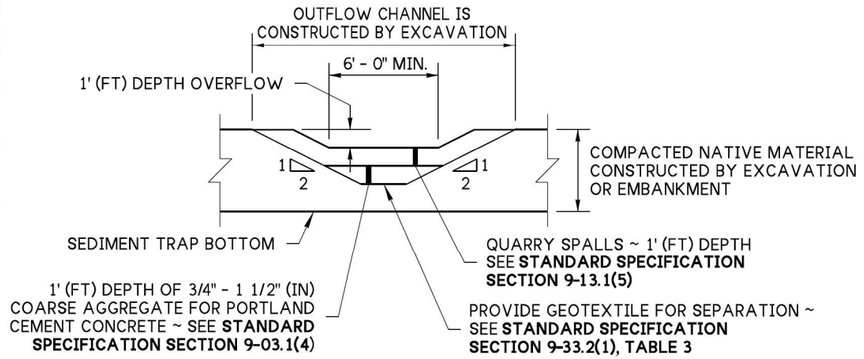

TEMPORARY SEDIMENT TRAP DETAIL

SECTION (A)

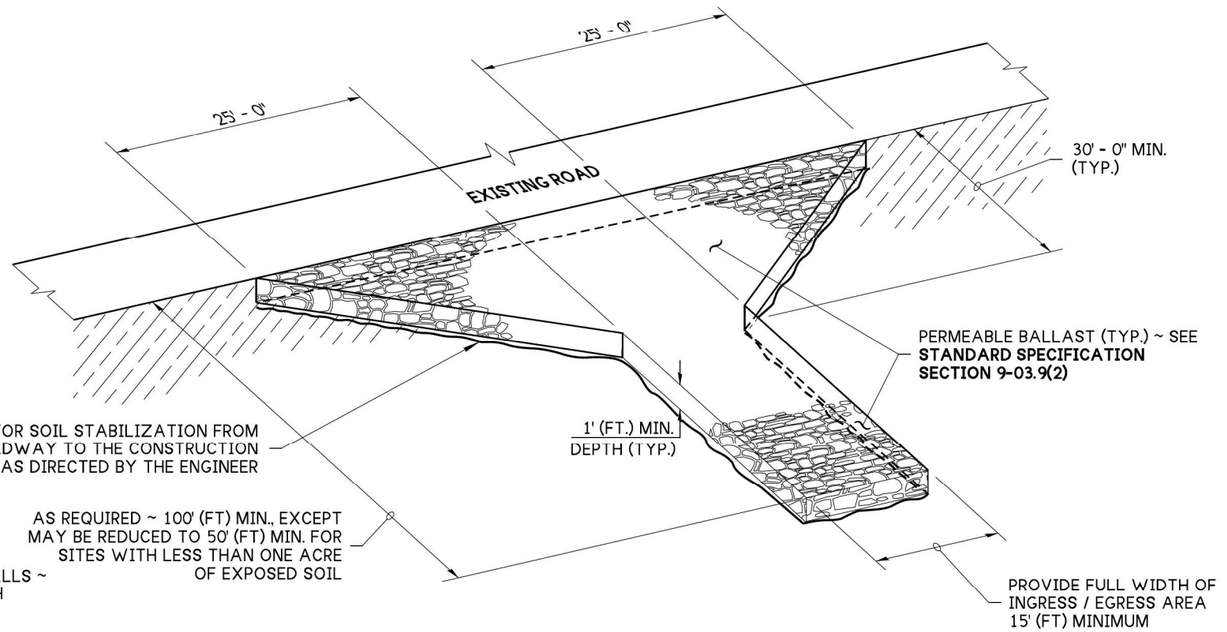

ISOMETRIC VIEW

STABILIZED CONSTRUCTION ENTRANCE

STABILIZED CONSTRUCTION ENTRANCE SHALL MEET THE REQUIREMENTS OF **STANDARD SPECIFICATION SECTION 8-01.3(7)**

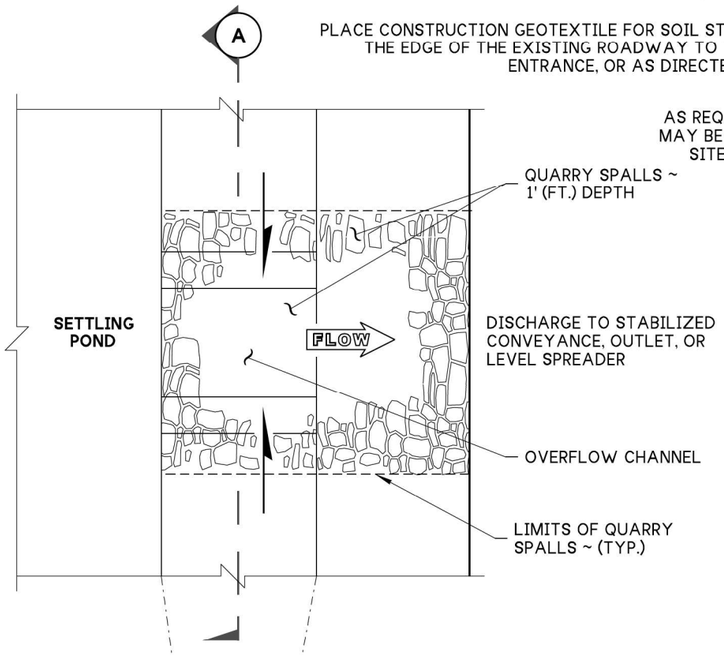

PARTIAL PLAN VIEW OF BERM

SHOWN LARGER FOR CLARITY

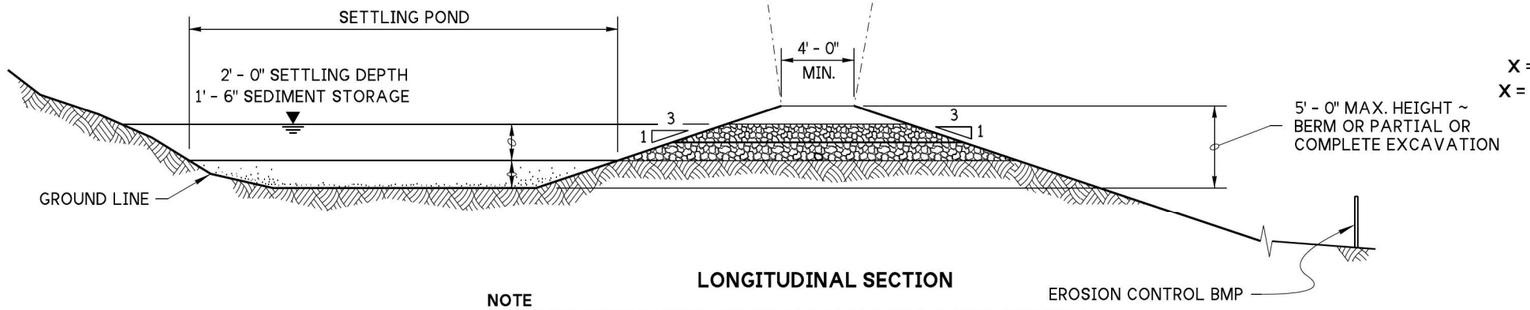

LONGITUDINAL SECTION

NOTE
PLACE GEOTEXTILE UNDER THE SPILLWAY AND SIDE SLOPES. PROVIDE A CONTINUOUS LAYER BETWEEN THE GRAVEL/ROCK AND THE NATIVE EARTHEN MATERIAL

TEMPORARY SEDIMENT TRAP

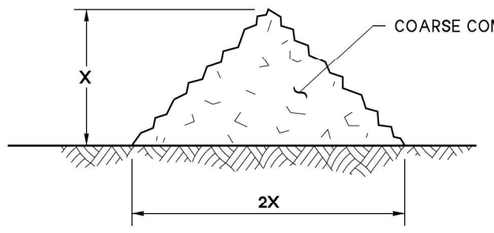

X = 1' - 0" FOR SLOPES 4H : 1V OR FLATTER
X = 1' - 6" FOR SLOPES STEEPER THAN 4H : 1V

TYPICAL SECTION

COMPOST BERM DETAIL

STATE OF WASHINGTON
JULI DEE HARTWIG
No. 1422
Exp. 6/21/27
LICENSED LANDSCAPE ARCHITECT

May 4, 2026

MISCELLANEOUS EROSION CONTROL DETAILS

STANDARD PLAN I-80.10-03

SHEET 1 OF 1 SHEET

APPROVED FOR PUBLICATION

Mark A Gaines May 4, 2026

STATE DESIGN ENGINEER

Washington State Department of Transportation