KS-6

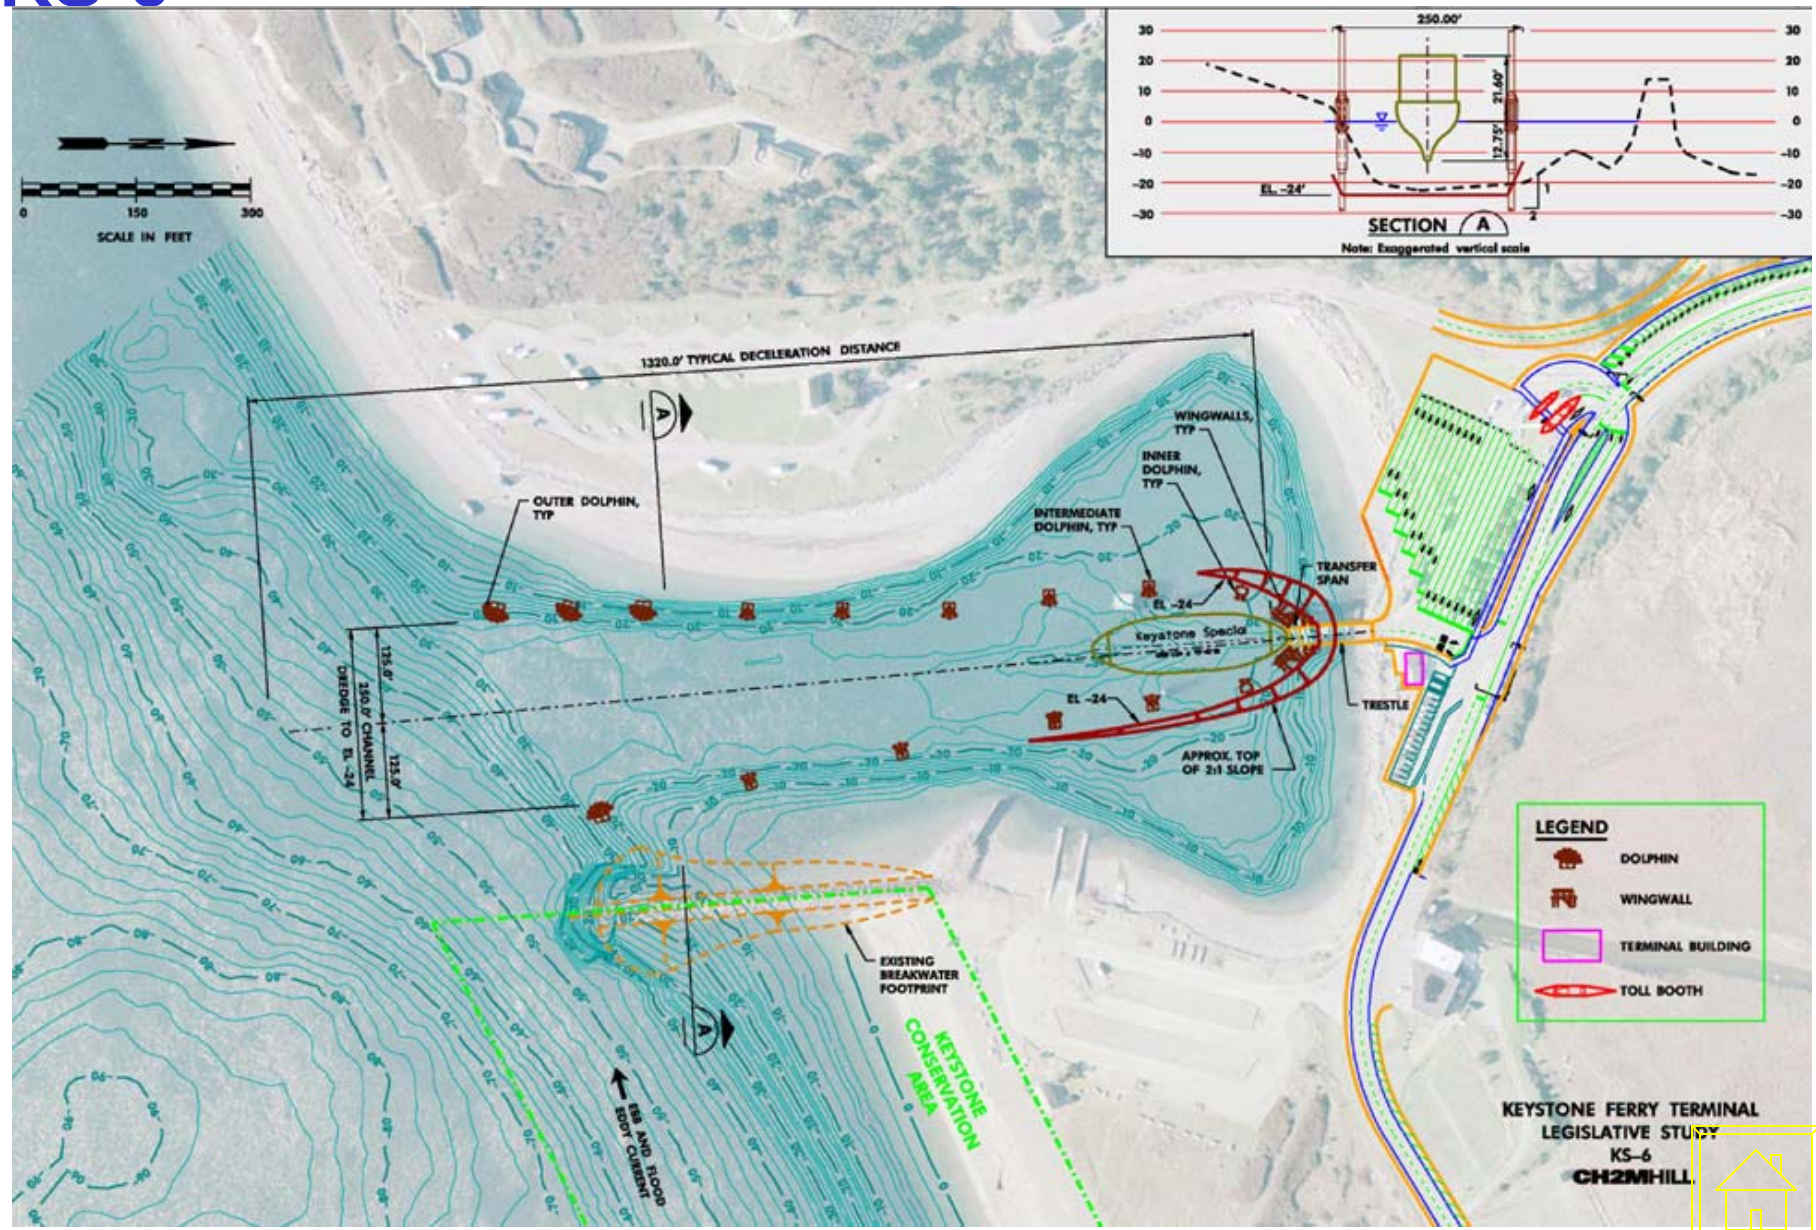
SCALE IN FEET
0
150
300
250.00'
21.60'
12.75'
EL. -24'
SECTION A
Note: Exaggerated vertical scale
1320.0' TYPICAL DECELERATION DISTANCE
OUTER DOLPHIN, TYP
INTERMEDIATE DOLPHIN, TYP
INNER DOLPHIN, TYP
WINGWALLS, TYP
TRANSFER SPAN
EL -24
Keystone Special
TRESTLE
APPROX. TOP OF 2:1 SLOPE
125.0'
250.0' CHANNEL
125.0'
DREDGE TO EL -24
EXISTING BREAKWATER FOOTPRINT
KEYSTONE CONSERVATION AREA
EBB AND FLOOD SCOUR CURRENT
LEGEND
DOLPHIN
WINGWALL
TERMINAL BUILDING
TOLL BOOTH
KEYSTONE FERRY TERMINAL
LEGISLATIVE STUDY
KS-6
CH2MHILL