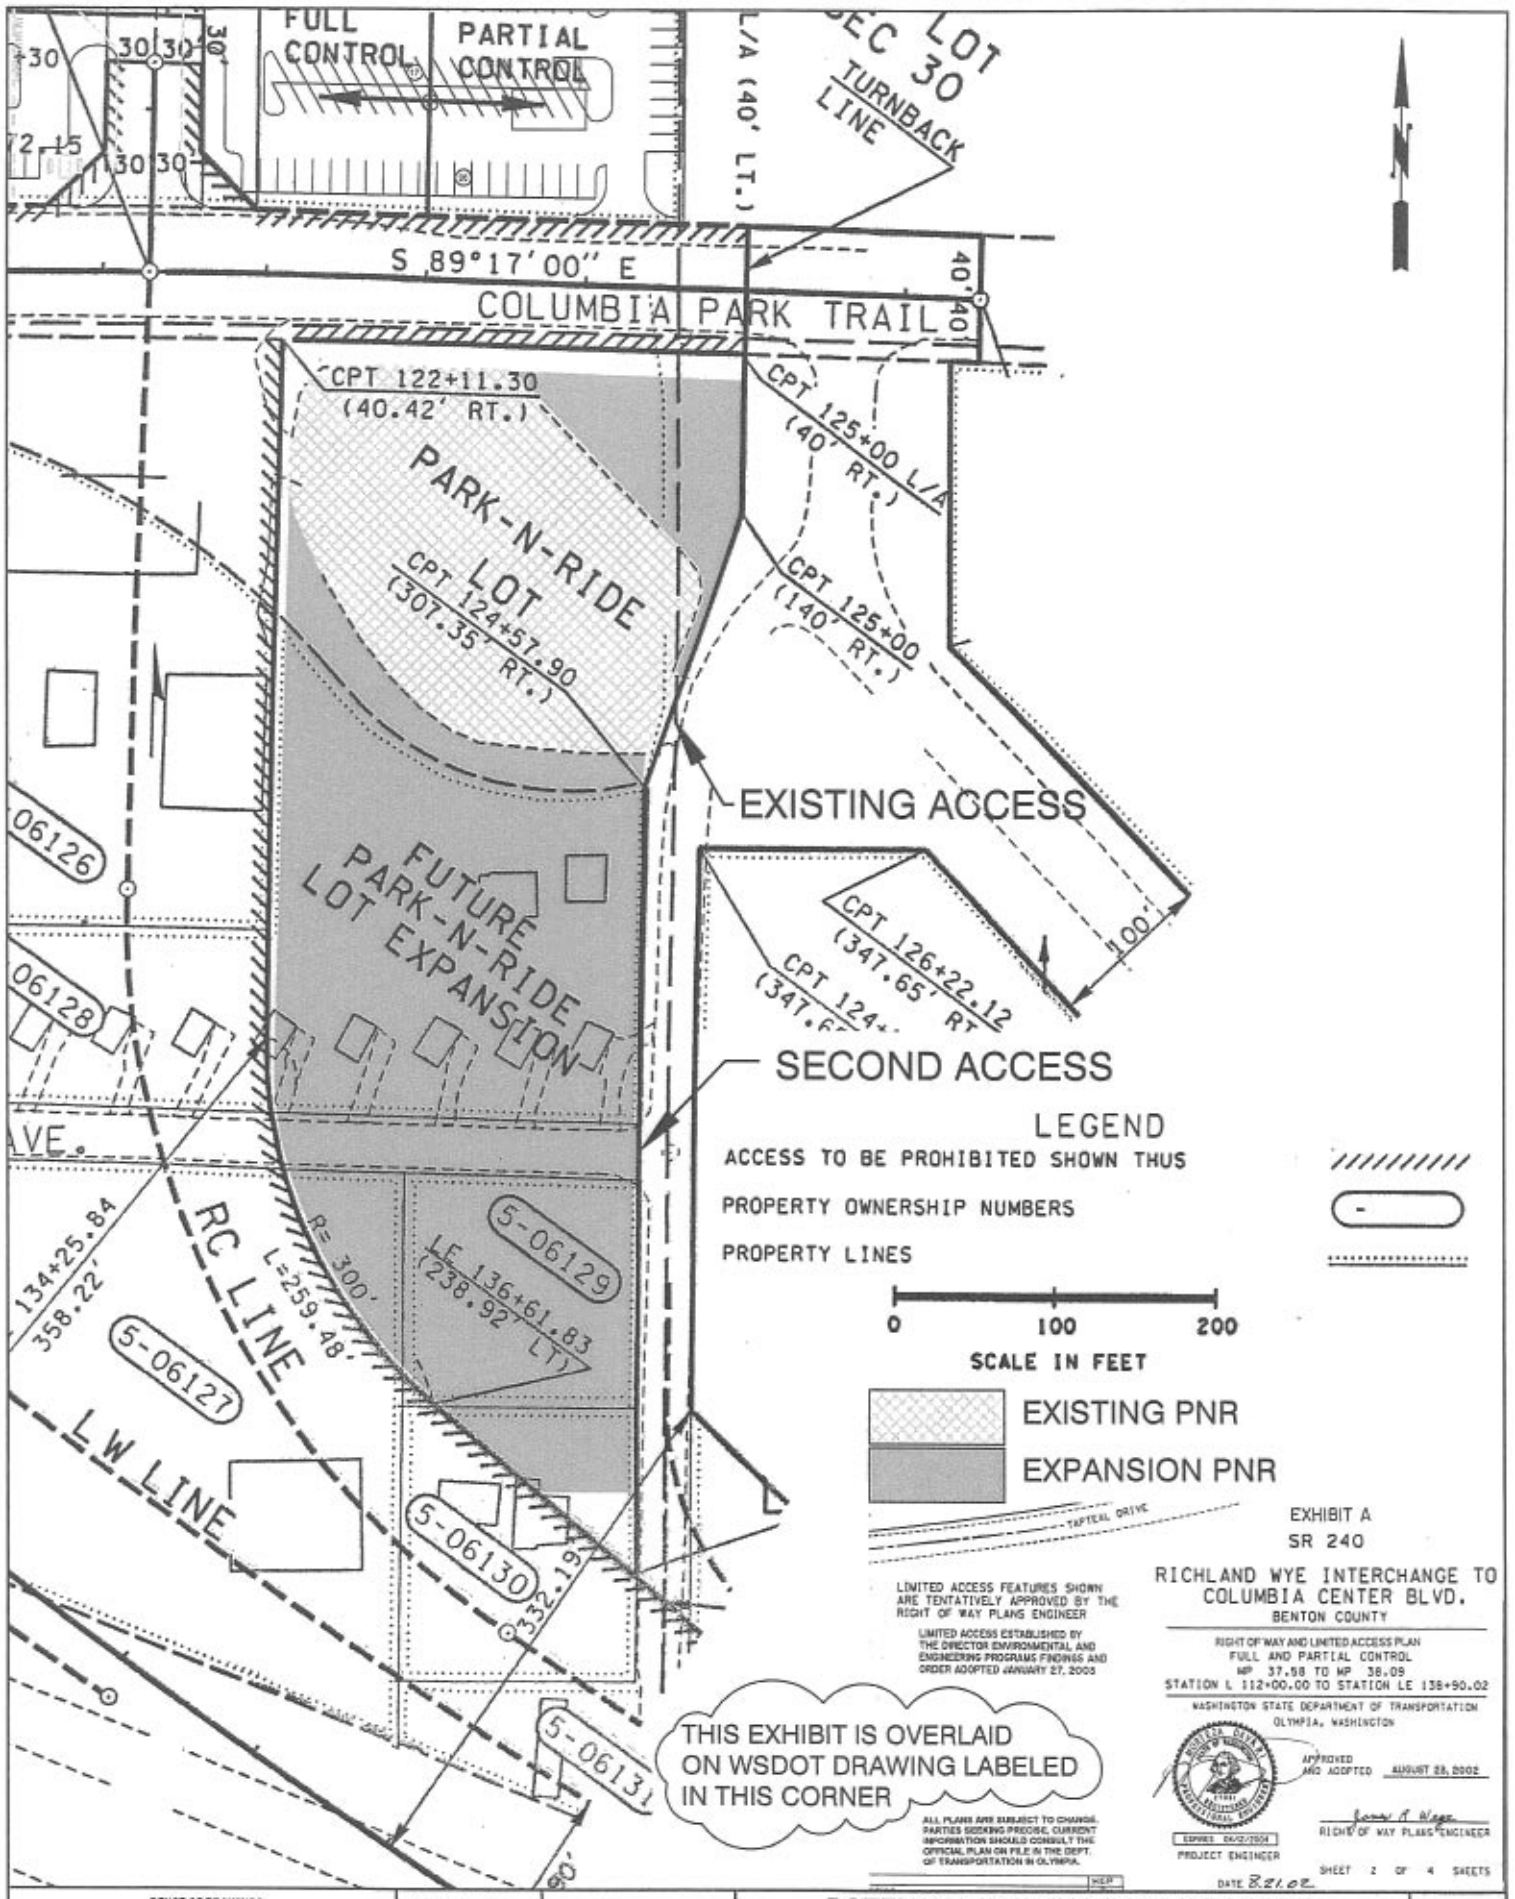

LIMITED ACCESS FEATURES SHOWN ARE TENTATIVELY APPROVED BY THE RIGHT OF WAY PLANS ENGINEER

LIMITED ACCESS ESTABLISHED BY THE DIRECTOR ENVIRONMENTAL AND ENGINEERING PROGRAMS FINDINGS AND ORDER ADOPTED JANUARY 27, 2003

ALL PLANS ARE SUBJECT TO CHANGE. PARTIES SEEKING PRECISE, CURRENT INFORMATION SHOULD CONSULT THE OFFICIAL PLAN ON FILE IN THE DEPT. OF TRANSPORTATION IN OLYMPIA.

EXHIBIT A
SR 240

RICHLAND WYE INTERCHANGE TO COLUMBIA CENTER BLVD.
BENTON COUNTY

RIGHT OF WAY AND LIMITED ACCESS PLAN
FULL AND PARTIAL CONTROL
MP 37.58 TO MP 38.09
STATION L 112+00.00 TO STATION LE 138+90.02

WASHINGTON STATE DEPARTMENT OF TRANSPORTATION
OLYMPIA, WASHINGTON

APPROVED AND ADOPTED AUGUST 28, 2002

RIGHT OF WAY PLANS ENGINEER

EXPIRES 04/02/2004
PROJECT ENGINEER

DATE 8.21.02

SHEET 2 OF 4 SHEETS

REUSE OF DRAWINGS
THIS DOCUMENT, AND THE IDEAS AND DESIGNS INCORPORATED HEREIN, AS AN INSTRUMENT OF PROFESSIONAL SERVICE, IS THE PROPERTY OF J-U-B ENGINEERS, Inc. AND IS NOT TO BE USED, IN WHOLE OR PART, FOR ANY OTHER PROJECT WITHOUT THE EXPRESS WRITTEN AUTHORIZATION OF J-U-B ENGINEERS, Inc.

NO.	REVISION DESCRIPTION	BY	APR.	DATE

CAD FILE: 303360017
PROJ. #: 30336-00
PLOT SCALE: 1:1
DRAWING NO.: 303360017
DRAWN BY: GLB
DESIGN BY: SDM
CHECKED BY: SDM

J-U-B
Engineers • Surveyors • Planners

POTENTIAL PARKING IMPROVEMENTS
BenFrankin

SITE LOCATION

SHEET 1 OF 1