Martin Way Park & Ride Lot Renovation and Expansion

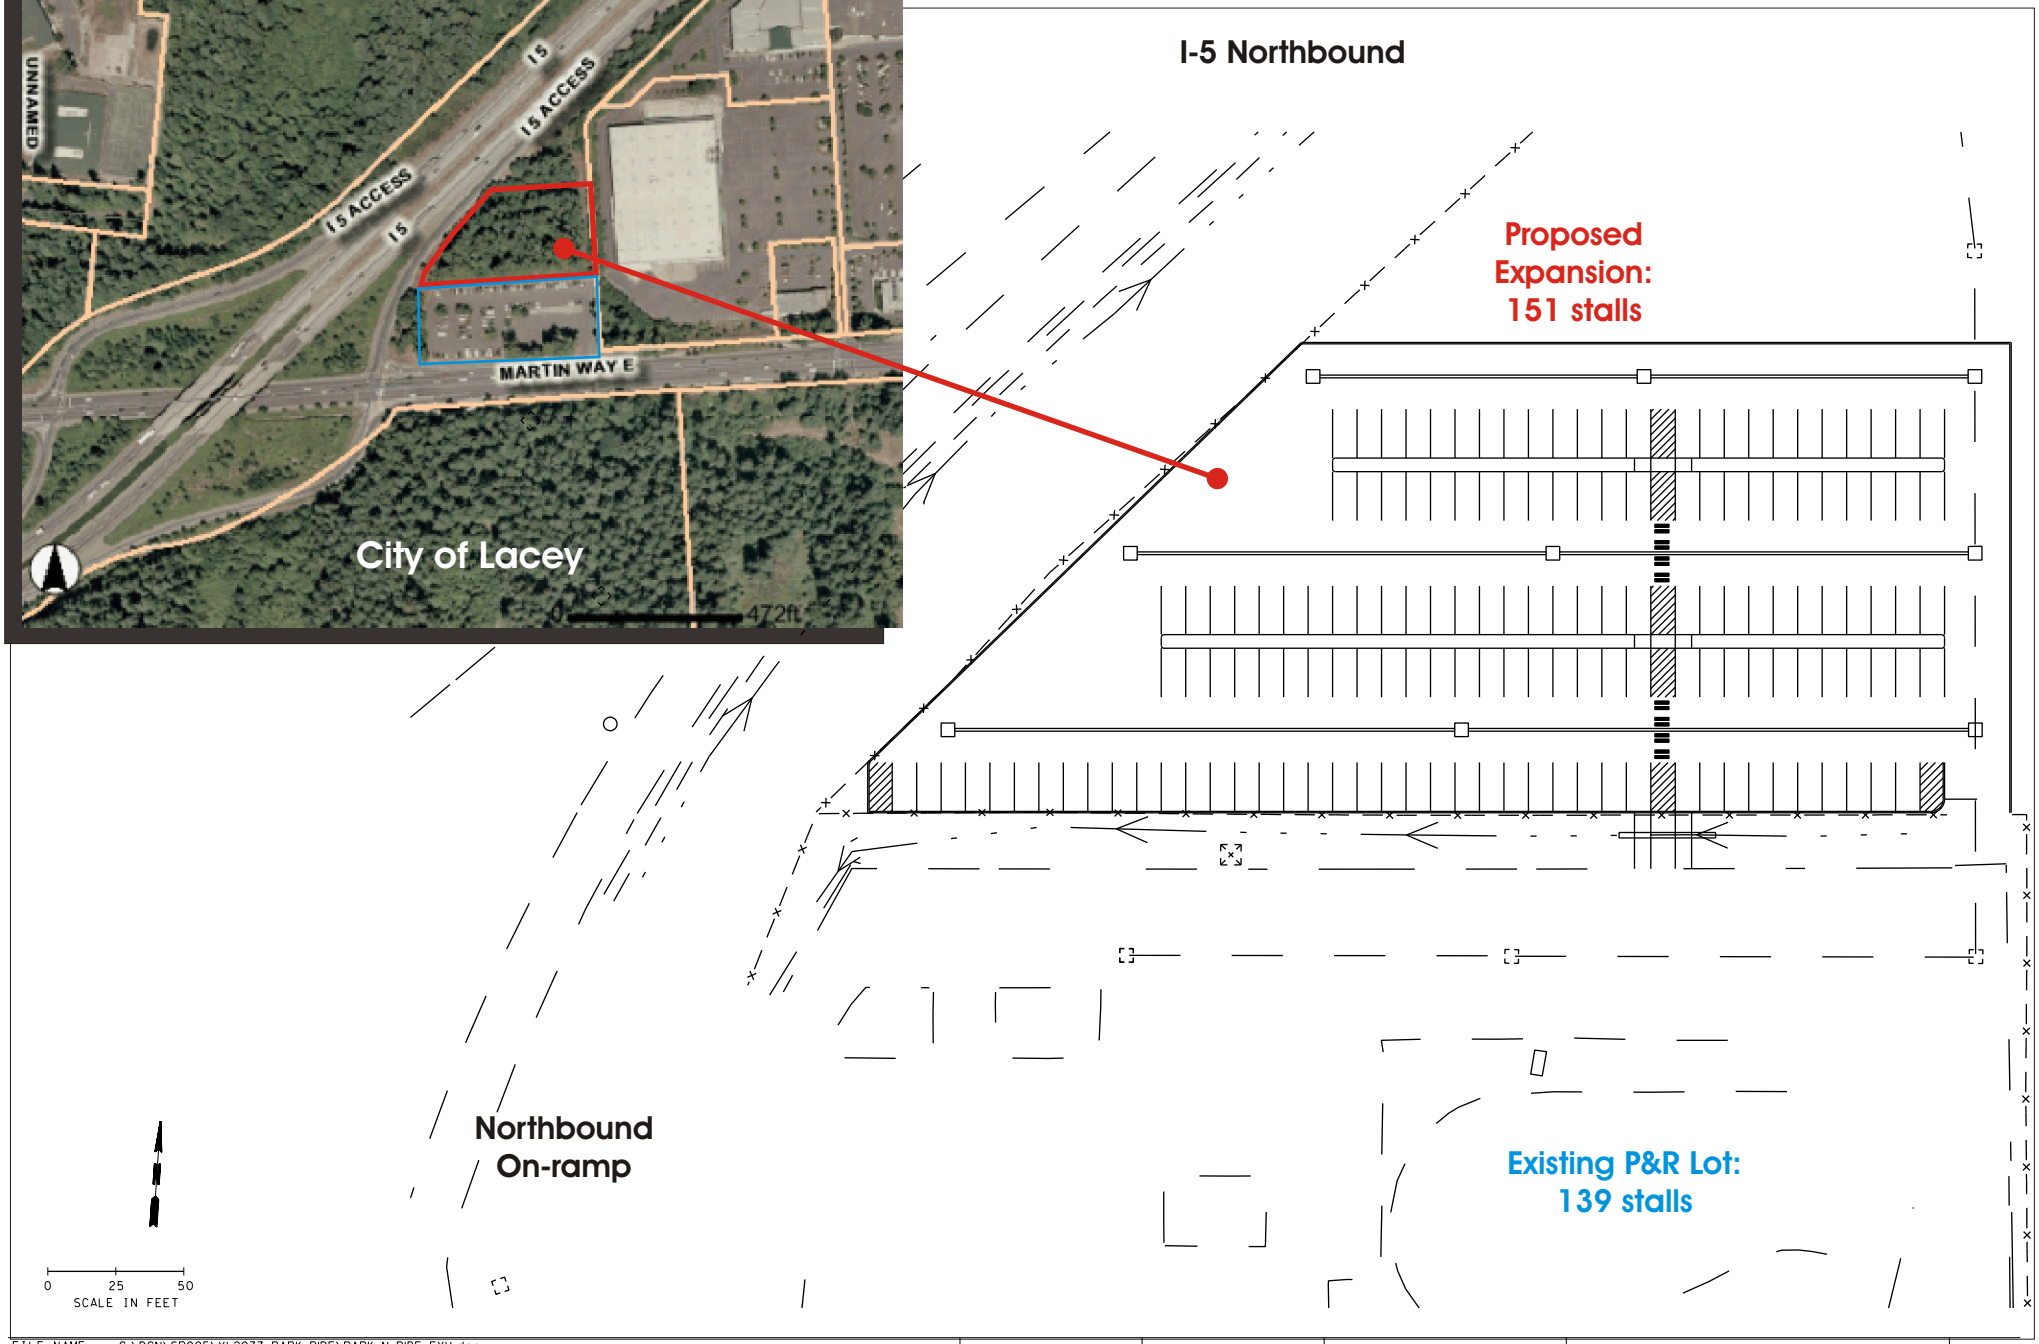

FILE NAME	G:\DGN\SR005\XL2037 PARK-RIDE\PARK-N-RIDE EXH.dgn								
TIME	09:18:06 AM				REGION NO. 10	STATE WASH	FED.AID PROJ.NO.		
DATE	09/27/2005				JOB NUMBER				
PLOTTED BY	KellyT								
DESIGNED BY									
ENTERED BY									
CHECKED BY					CONTRACT NO.		LOCATION NO.		
PROJ. ENGR.									
REGIONAL ADM.		REVISION	DATE	BY					

P.E. STAMP BOX DATE

P.E. STAMP BOX DATE

Washington State Department of Transportation

MARTIN WY PARK AND RIDE

CHANNELIZATION PLAN

MW2

SHEET OF SHEETS