SR 509 CONNECTION

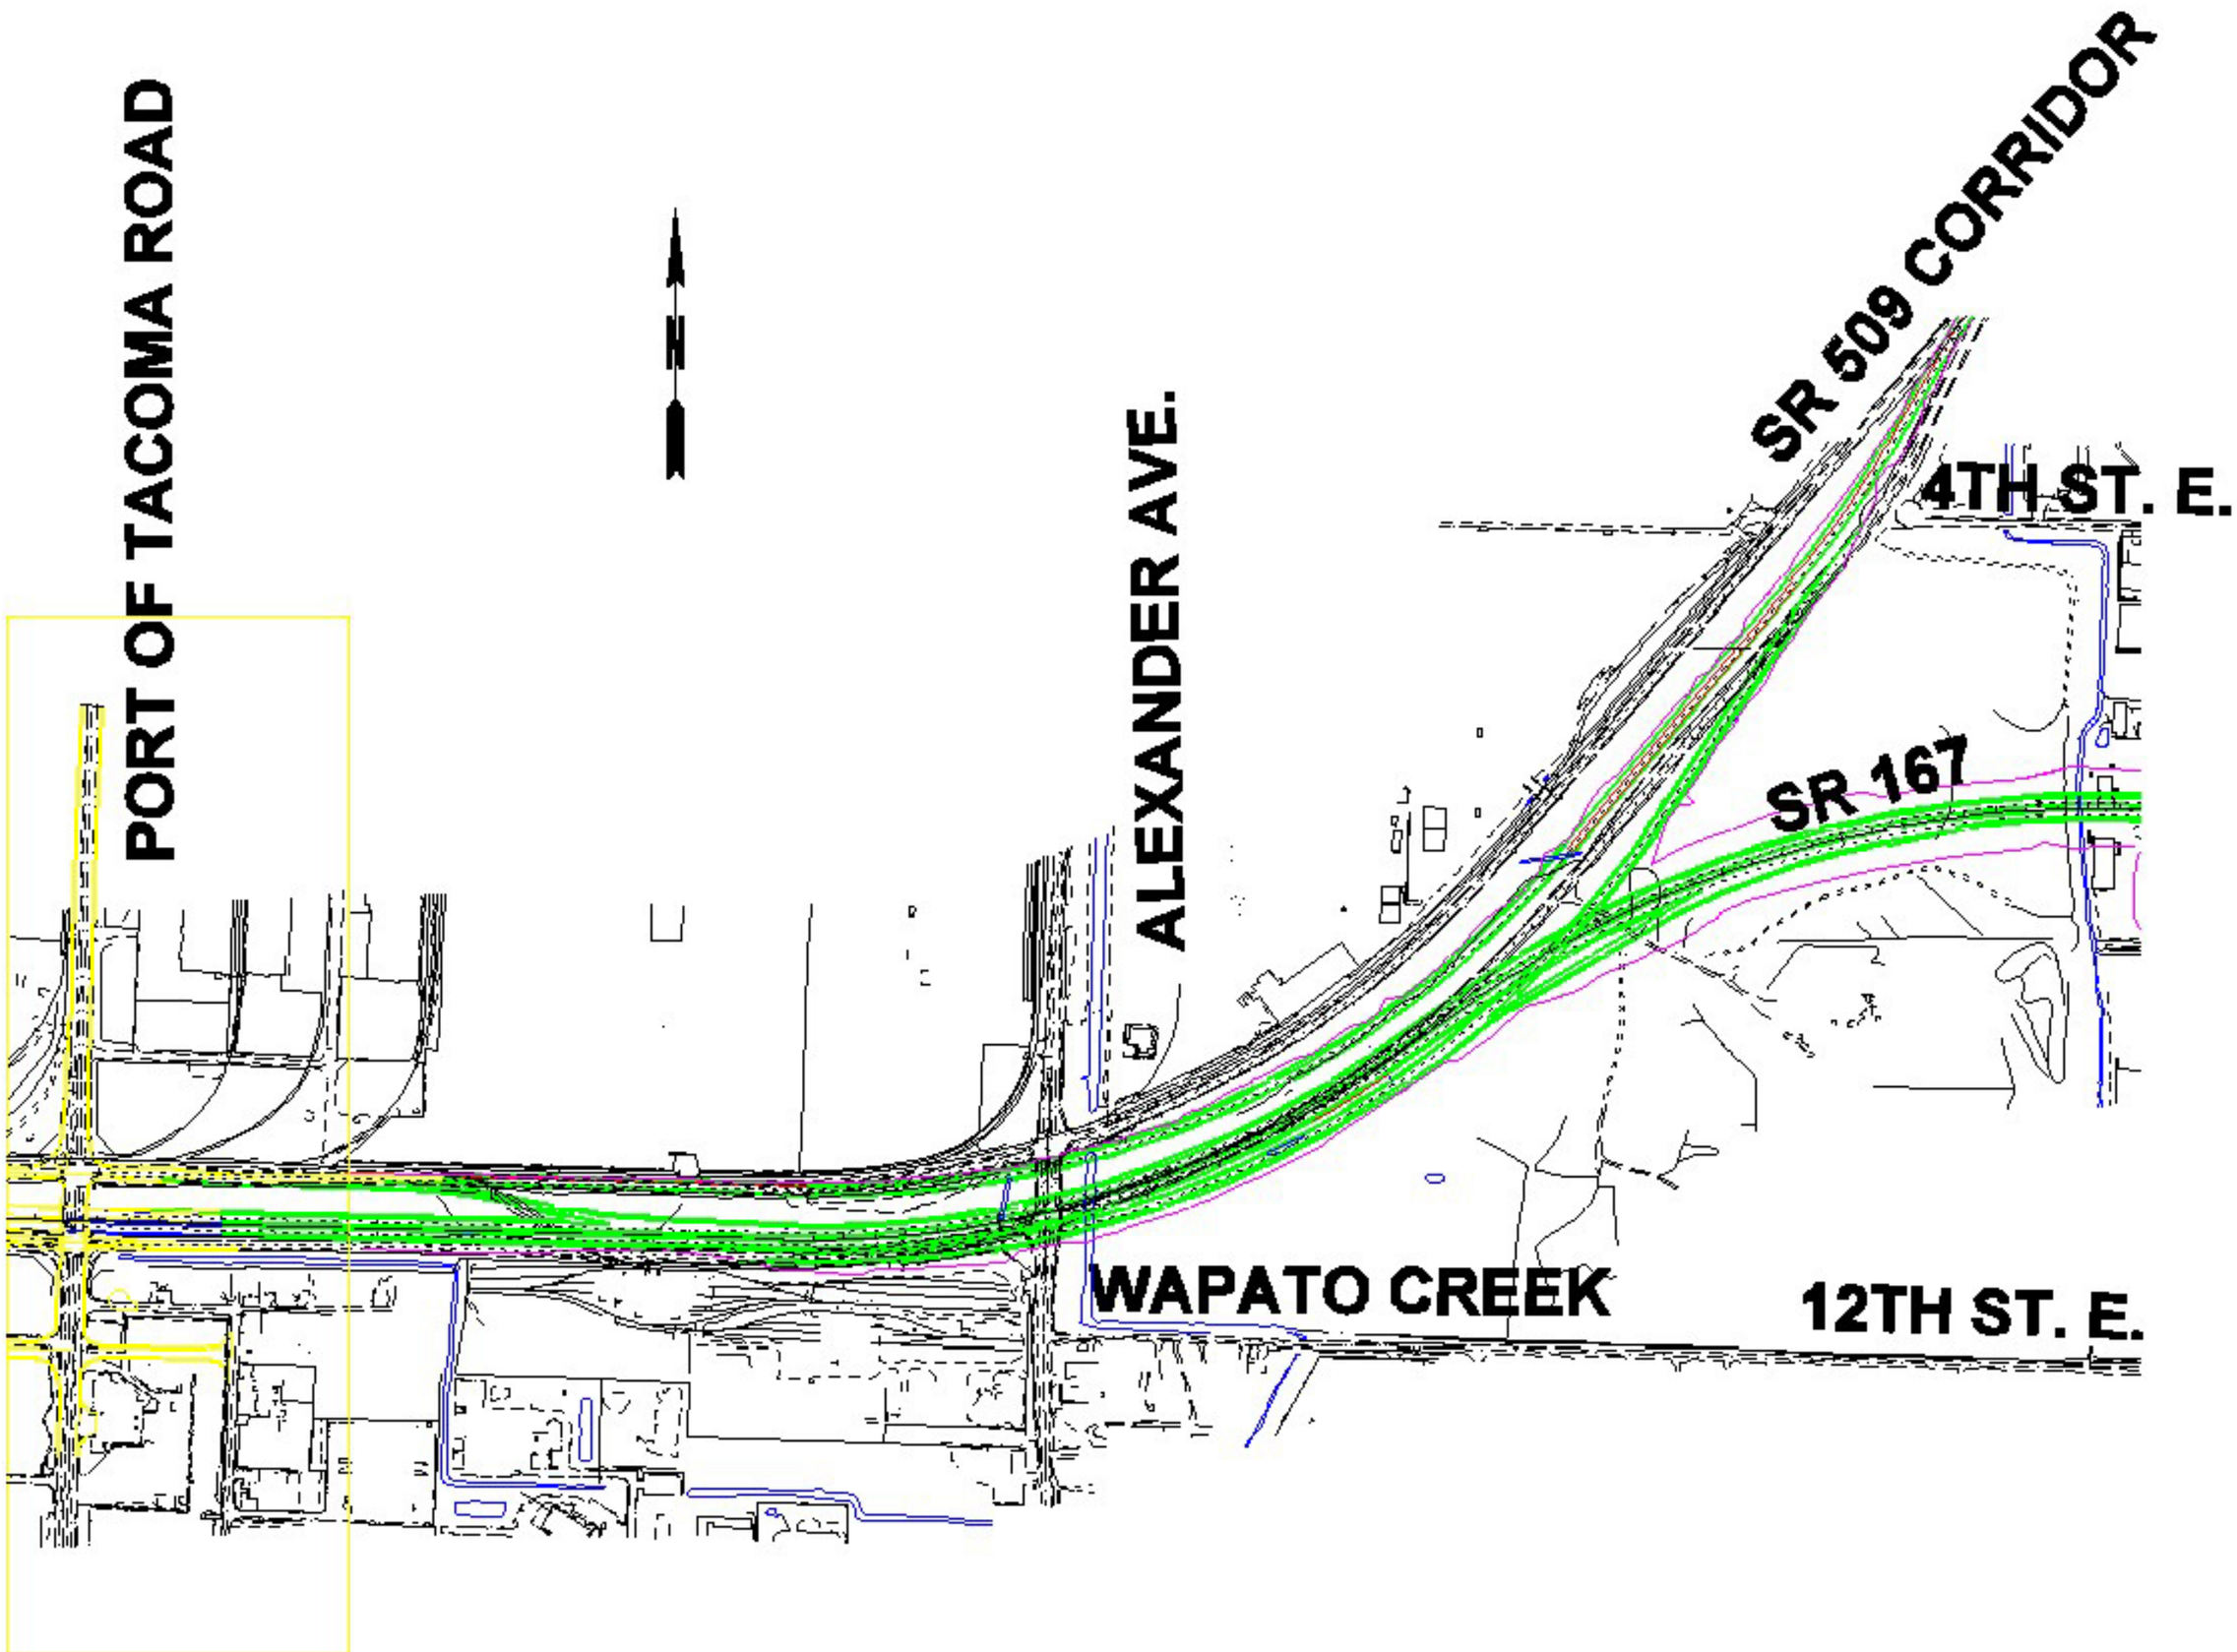

SCALE IN FEET

0 1000

LEGEND

Proposed Roadway

Creek or Ditch

SR 167 TIER II EIS

Subject to Revision