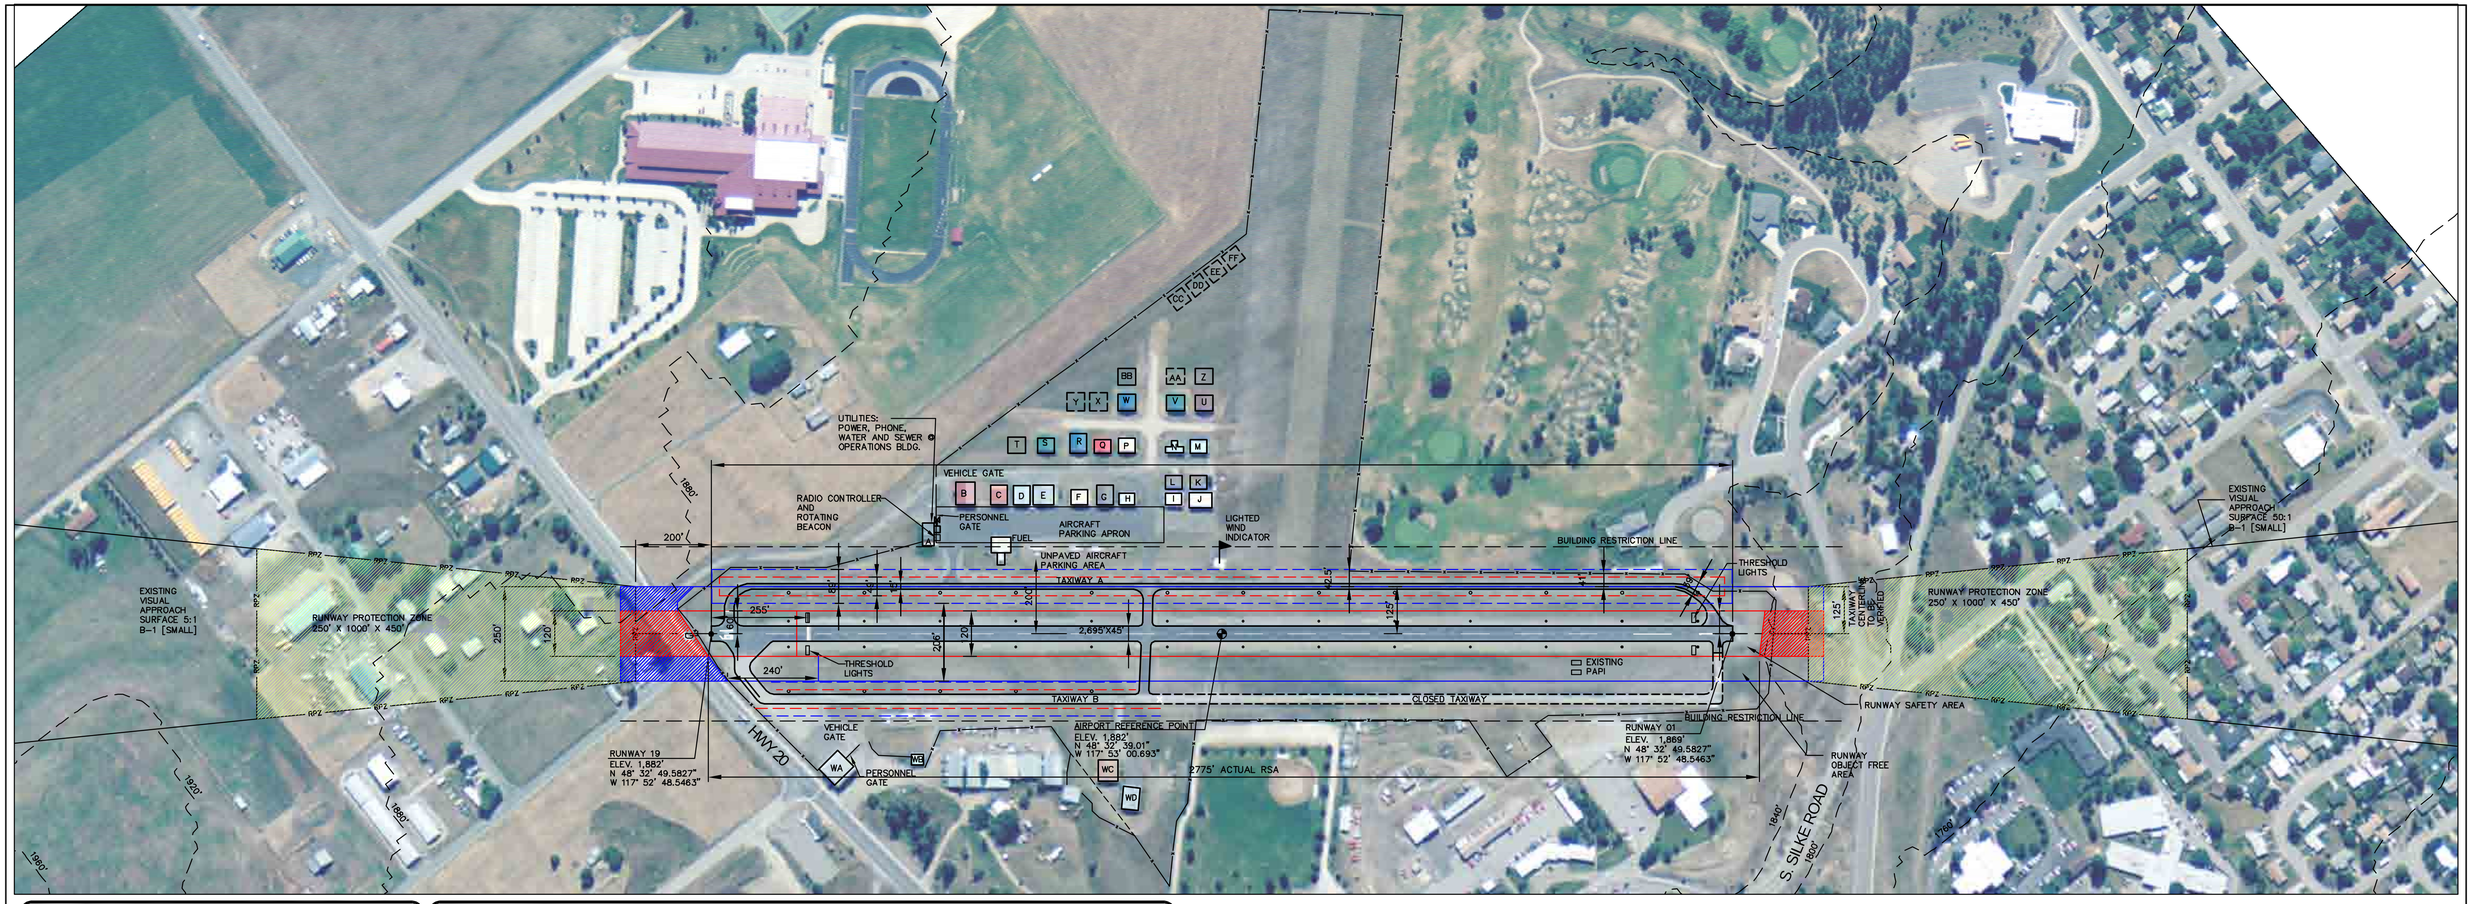

TABLE 1 - LEGEND

SYMBOL	DESCRIPTION
	AIRPORT PROPERTY LINE
	AIRPORT REFERENCE POINT
	AIRPORT ROTATING BEACON
	RADIO CONTROLLER
	AVIGATION EASEMENT
	EXISTING STRUCTURE
	PLANNED STRUCTURE
P P	POWER
	DRAINAGE
	FENCING
	RUNWAY THRESHOLD LIGHTS
	SECTION CORNER
	SEGMENTED CIRCLE / WIND INDICATOR
RSA ROFA	AREAS WHERE RSA & ROFA DO NOT CONFORM TO FAA STANDARD
	WIND INDICATOR (LIGHTED)
	WIND INDICATOR (UNLIGHTED)
	TOPOGRAPHIC LINE
	RUNWAY LIGHTS
	TAXIWAY LIGHTS / REFLECTORS
A	STRUCTURE IDENTIFICATION
	SURVEY MONUMENTS
	PAPI
	BUILDING RESTRICTION LINE (15')
RPZ RPZ RPZ	RUNWAY PROTECTION ZONE
	RUNWAY SAFETY AREA
	RUNWAY OBJECT FREE AREA
	TAXIWAY SAFETY AREA
	TAXIWAY OBJECT FREE AREA

TABLE 2 - RUNWAY 1-19 DATA

GENERAL	FAA REC. STD.		EXISTING		ULTIMATE	
APPROACH CATEGORY/DESIGN GROUP	Visual / B-1 (SMALL)		Visual / B-1 (SMALL)		.	
RUNWAY LENGTH/WIDTH	4,300' X 60'		2,695' X 45'		.	
RUNWAY LIGHTING	MIRL		MIRL		.	
RUNWAY MARKING	BASIC - VISUAL		BASIC - VISUAL		.	
PAVEMENT MATERIAL	ASPHALT		ASPHALT		.	
RUNWAY SAFETY AREA LENGTH/WIDTH BASED ON EXIST. COND.	3,175 X 120'		2,775 X 120'		.	
RUNWAY OBJECT FREE AREA LENGTH/WIDTH BASED ON EXIST. COND.	3,175' X 250'		2,893' X 250'		.	
RUNWAY OBSTACLE FREE ZONE LENGTH/WIDTH	3,095' X 250'		2,845' X 250'		.	
TAXIWAY			A	B	.	.
TAXIWAY WIDTH	25'		15'	25'	.	.
TAXIWAY LIGHTING			REFLECTORS		.	
PER RUNWAY END	**01**	**19**	**01**	**19**	**01**	**19**
APPROACH SURFACE SLOPE	20:1	20:1	50:1	5:1	.	.
VISUAL AIDS			PAPI	NONE	.	.

TABLE 4 - AIRPORT DATA

	EXISTING
LOCATION NUMBER	63S
FAA DESIGNATION	26165.*A
OWNER	CITY OF COLVILLE
AIRPORT ACREAGE	66 ACRES
AIRPORT ELEVATION ARP	1,882'
ARP LATITUDE	N 48° 32' 39.01"
ARP LONGITUDE	W 117° 53' 00.693"
AIRPORT ELECTRONIC AIDS	NONE
AIRPORT REFERENCE CODE	B-1 (SMALL)
DESIGN AIRCRAFT	BEECHCRAFT DUKE
NPIAS CATEGORY	GENERAL AVIATION (GA)
MEAN/MAX TEMP. HOTTEST MONTH	87.5 DEG. (JULY)

TABLE 3 - AIRPORT STRUCTURES

BLDG.	SIZE & USE	OWNERSHIP	BLDG.	SIZE & USE	OWNERSHIP	BLDG.	SIZE & USE	OWNERSHIP	BLDG.	SIZE & USE	OWNERSHIP
A	OPERATIONS BLDG.	CITY OF COLVILLE	J	AIRCRAFT HANGAR 1,980 SF	PRIVATE	T	AIRCRAFT HANGAR 1,760 SF	PRIVATE	CC	PLANNED HANGAR	
B	AIRCRAFT HANGAR 3,000 SF	PRIVATE	K	AIRCRAFT HANGAR 1,230 SF	PRIVATE	U	AIRCRAFT HANGAR 1,800 SF	PRIVATE	DD	PLANNED HANGAR	
C	AIRCRAFT HANGAR 1,980 SF	PRIVATE	L	AIRCRAFT HANGAR 1,334 SF	PRIVATE	V	AIRCRAFT HANGAR 1,800 SF	PRIVATE	EE	PLANNED HANGAR	
D	AIRCRAFT HANGAR 2,100 SF	PRIVATE	M	AIRCRAFT HANGAR 1,260 SF	PRIVATE	W	AIRCRAFT HANGAR 1,800 SF	PRIVATE	FF	PLANNED HANGAR	
E	AIRCRAFT HANGAR 2,856 SF	PRIVATE	N	AIRCRAFT HANGAR 937 SF	PRIVATE	X	AIRCRAFT HANGAR 2,250 SF	PRIVATE	WA	4,140 SF	PRIVATE
F	AIRCRAFT HANGAR 1,775 SF	PRIVATE	P	AIRCRAFT HANGAR 1,485 SF	PRIVATE	Y	PLANNED HANGAR		WB		
G	AIRCRAFT HANGAR 2,250 SF	PRIVATE	Q	AIRCRAFT HANGAR 1,260 SF	PRIVATE	Z	PLANNED HANGAR		WC	2,500 SF	PRIVATE
H	AIRCRAFT HANGAR 1,200 SF	PRIVATE	R	AIRCRAFT HANGAR 2,250 SF	PRIVATE	AA	PLANNED HANGAR		WD	2,640 SF	PRIVATE
I	AIRCRAFT HANGAR 1,230 SF	PRIVATE	S	AIRCRAFT HANGAR 1,350 SF	PRIVATE	BB	AIRCRAFT HANGAR 1,920 SF	PRIVATE			

MAGNETIC NORTH

TRUE NORTH

MAGNETIC DECLINATION
16°47' EAST
ANNUAL RATE OF CHANGE
0°11' WEST (JUNE 2006)

GRAPHIC SCALE

SCALE: 1" = 200'

200' 800'

0 100' 400'

PROJECT MGR.	DK
DESIGNED	DK
DRAWN	SW
CHECKED	DK
DATE	09/11/06

APPROVED BY _____ DATE _____

CITY OF COLVILLE

WASHINGTON STATE DEPT. OF TRANSPORTATION, AVIATION DIV.

DATE	REVISION	BY

AIRSIDE
PO Box 287 Greenbank, WA 98253 (360) 678-9249

PROJECT: COLVILLE MUNICIPAL AIRPORT

SHEET TITLE: AIRPORT LAYOUT PLAN

DATE: 09/11/06

SHEET NO. C1.1