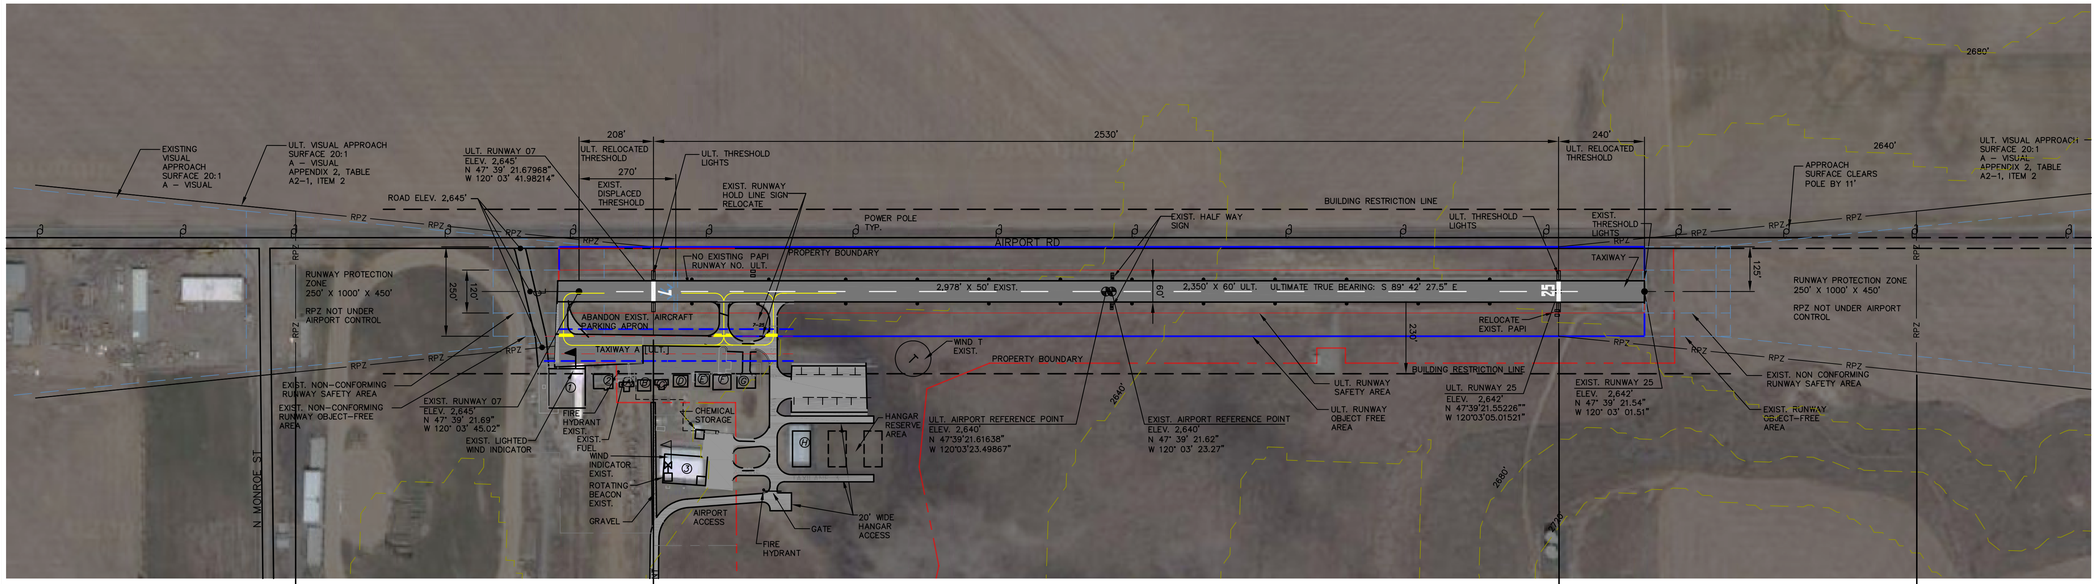

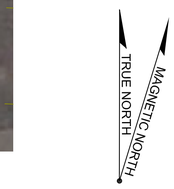

MAGNETIC DECLINATION
16° 54' EAST
ANNUAL RATE OF CHANGE
0°10' WEST (JUNE 2007)

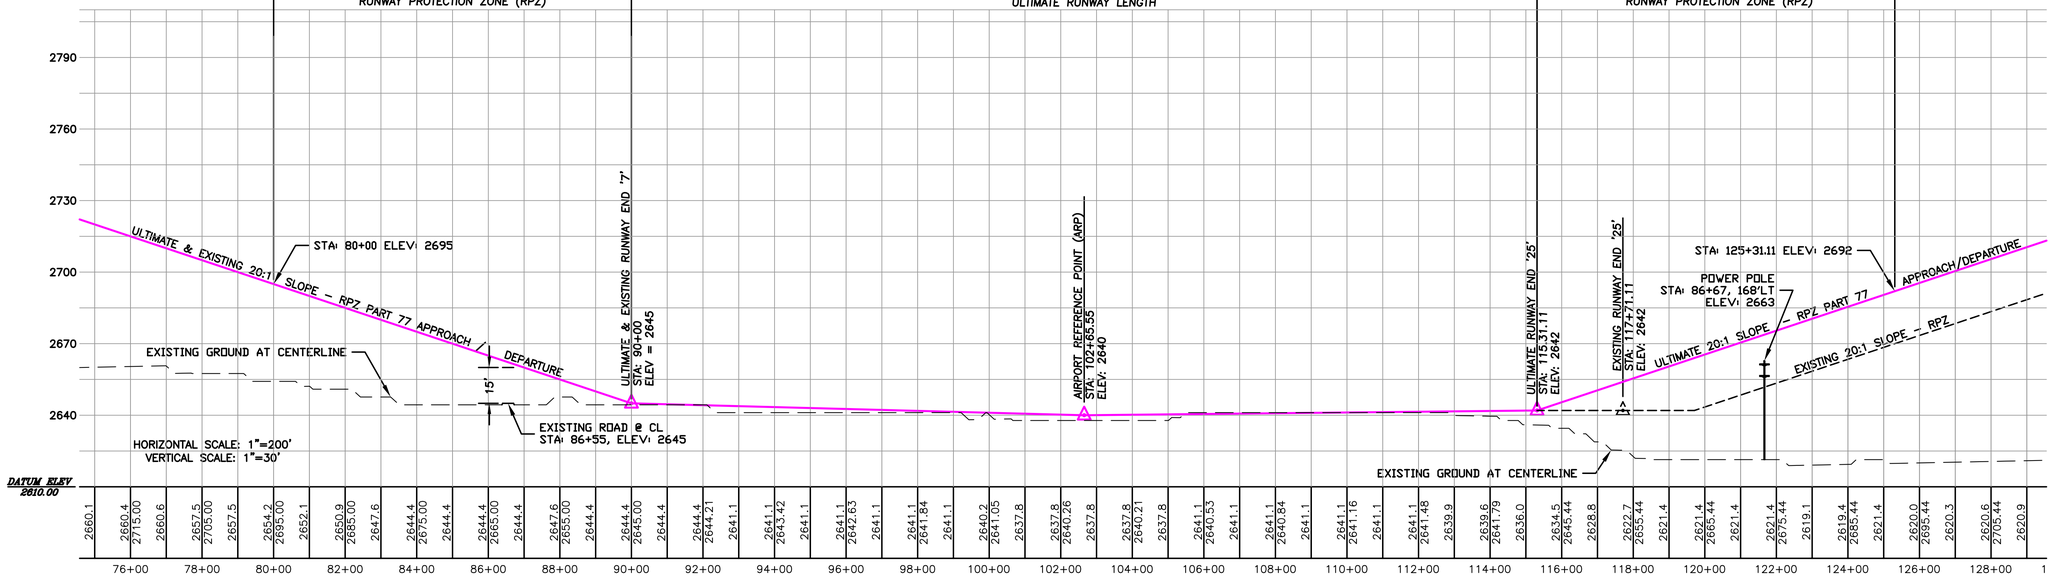

RUNWAY 7 INNER APPROACH

RUNWAY 25 INNER APPROACH

OBSTRUCTION LEGEND

① OBSTRUCTION ITEM

TOPOGRAPHIC OBSTRUCTION

GRAPHIC SCALE

SCALE: 1" = 200'

200' 800'

0 100' 400'

ULTIMATE PART 77 OBSTRUCTION TABLE

OBJECT DESCRIPTION	OBJECT ELEVATION	OBSTRUCTED PART 77 SURFACE	SURFACE ELEVATION	OBJECT PENETRATION	PROPOSED OBJECT DISPOSITION

SHEET PREPARED BY: USKH INC. (WWW.USKH.COM)

PROJECT MGR.	DK
DESIGNED	DB
DRAWN	DB
CHECKED	LC
DATE	JUNE 2007

DATE	REVISION	BY

AIRSIDE
765 W0nn Road, Suite C-204 Greenbank, WA 98253
(360)222-3646

PROJECT: WATERVILLE AIRPORT

SHEET TITLE: EXISTING & ULTIMATE AIRSPACE RPZ PLAN/PROFILE

DATE: JUNE 2007

SHEET NO. C1.5