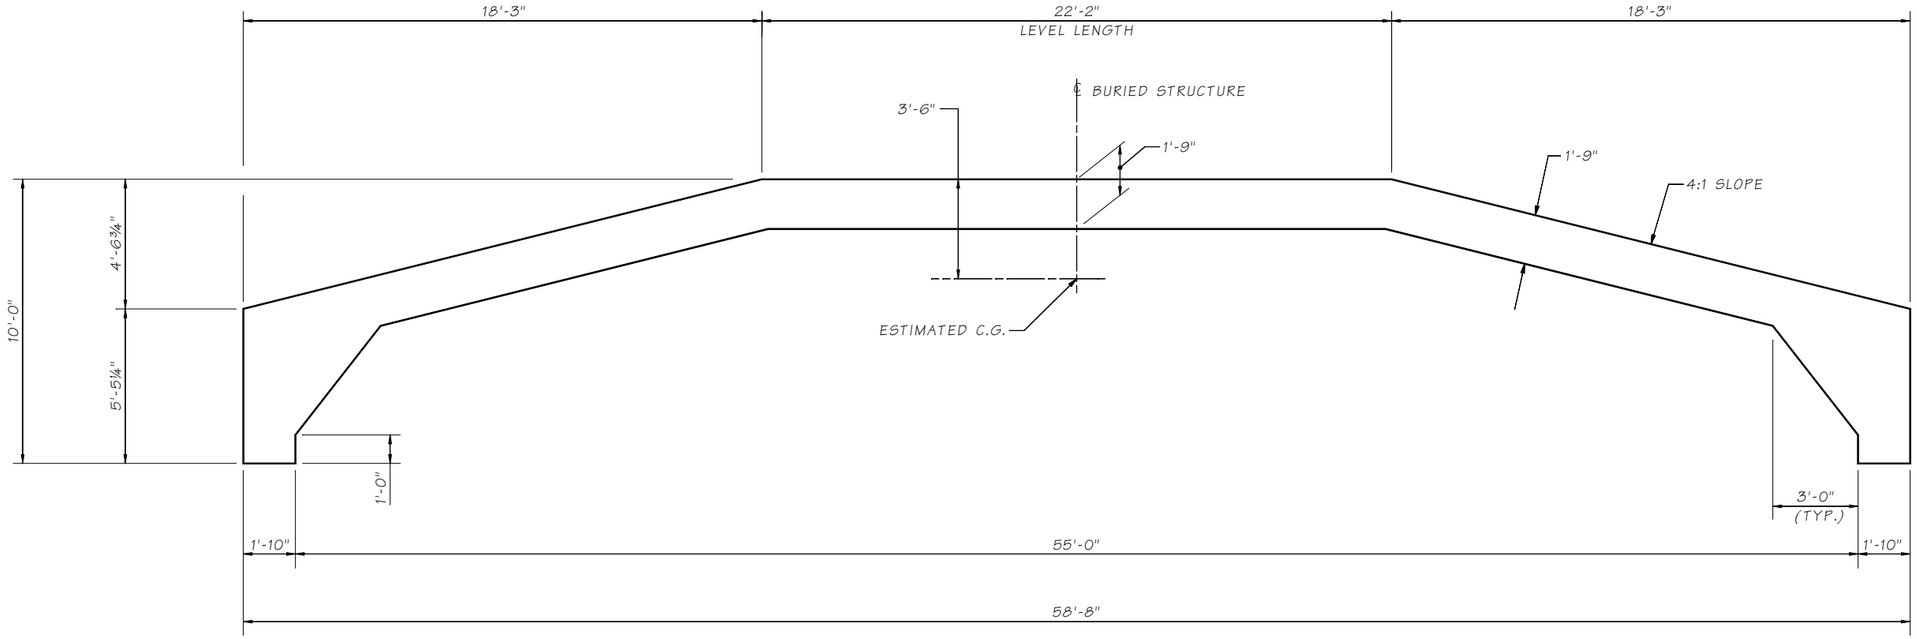

NOTE:

ALL DIMENSIONS ARE SYMMETRICAL ON LEFT AND RIGHT SIDES

VC55

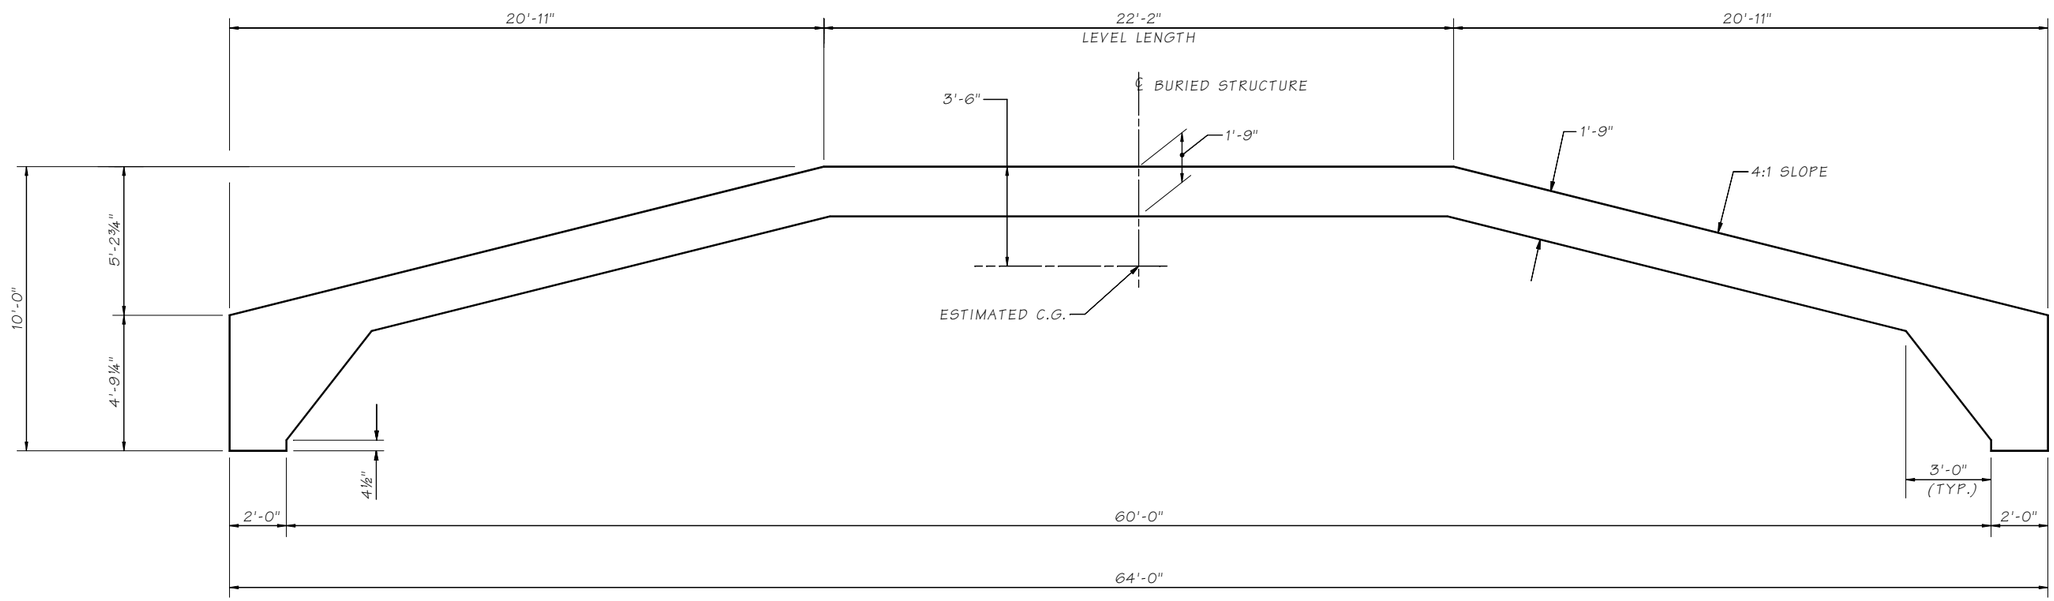

VC60

Bridge Design Engr.	M:\STANDARDS\Buried Structures\3-SIDED PRECAST CULVERT\8.3.2-A5 VC55-VC60.MAN				REGION NO.	STATE	FED. AID PROJ. NO.	SHEET NO.	TOTAL SHEETS
Supervisor					10	WASH.			
Designed By									
Checked By					JOB NUMBER				
Detailed By									
Bridge Projects Engr.									
Prelim. Plan By									
Architect/Specialist	DATE	REVISION	BY	APP'D					

Wed Nov 30 08:11:25 2016

BRIDGE AND STRUCTURES OFFICE

Washington State Department of Transportation

3-SIDED PRECAST CULVERT
SERIES VC55 - VC60

BRIDGE SHEET NO.

SHEET OF SHEETS

LAST REVISED: 11/29/16

SR ____ JOB NO. ____ SHEET ____

8.3.2-A5