DRAWN BY: FERN LIDDELL

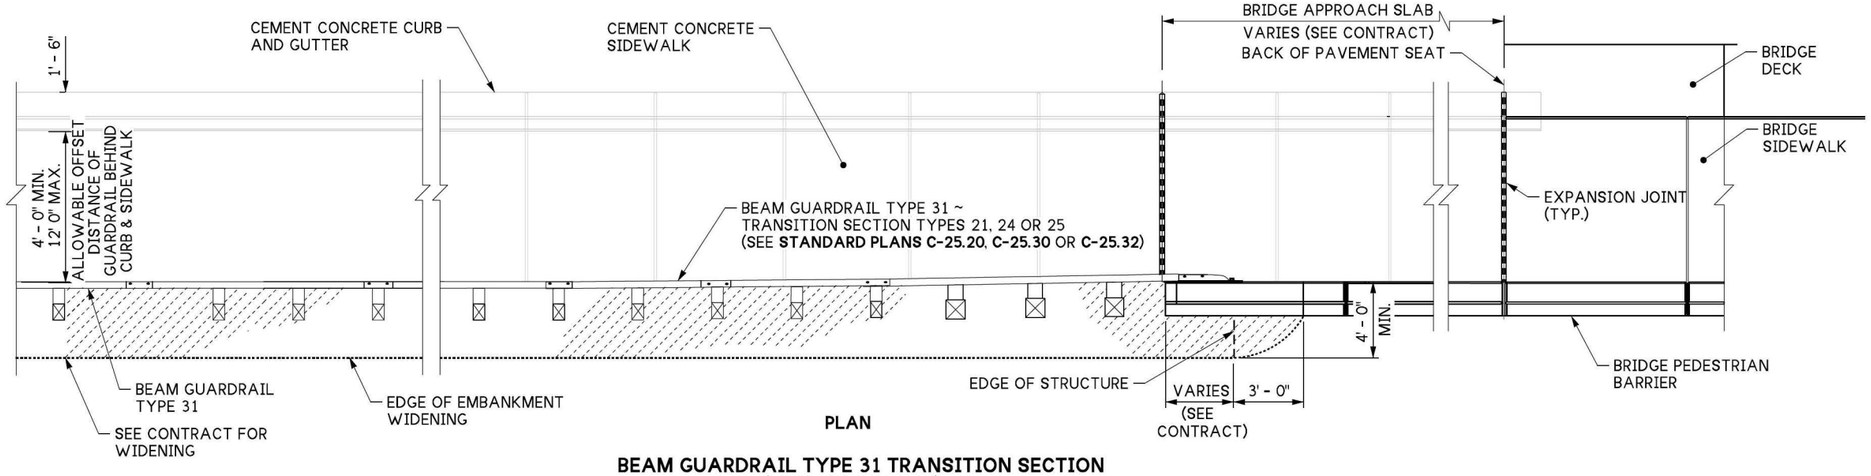

PLAN

BEAM GUARDRAIL TYPE 31 TRANSITION SECTION
(TYPE 21 SHOWN)

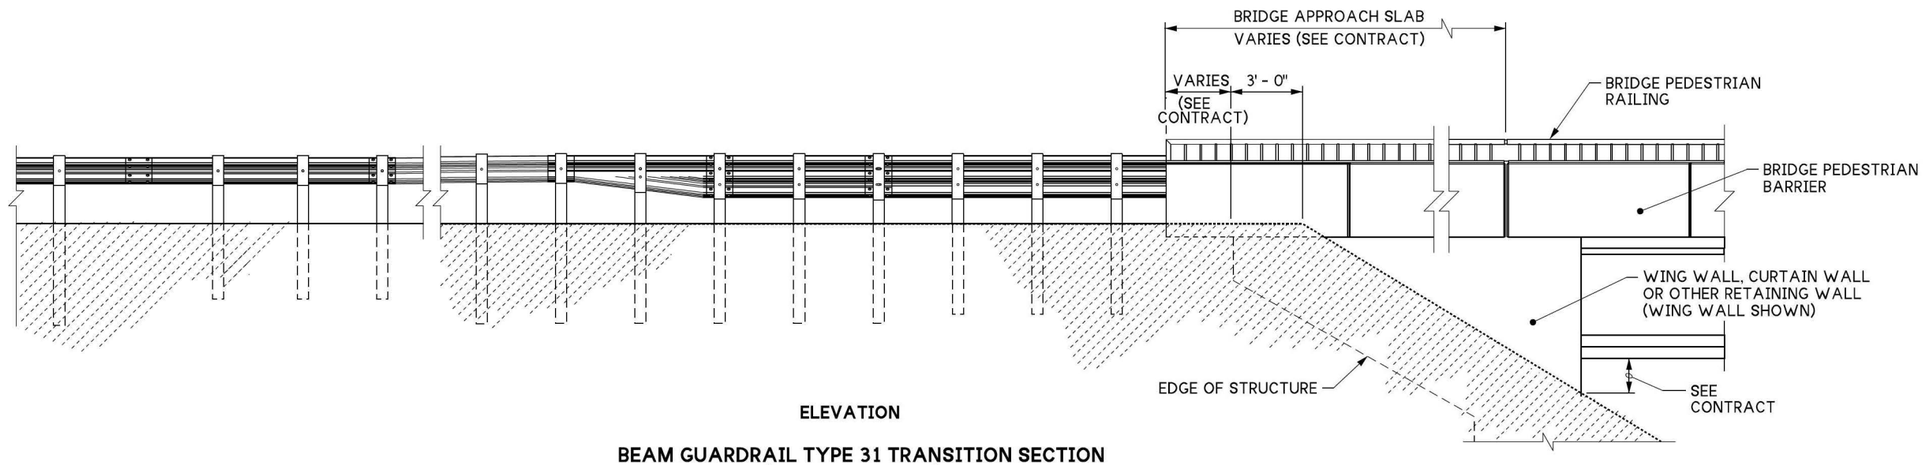

ELEVATION

BEAM GUARDRAIL TYPE 31 TRANSITION SECTION
(TYPE 21 SHOWN)

SIDEWALK CONNECTION TO BRIDGE PEDESTRIAN TRAFFIC BARRIER

TIMOTHY J MOECKEL
STATE OF WASHINGTON
56294
REGISTERED
PROFESSIONAL ENGINEER

Aug 6, 2026

EMBANKMENT WIDENING AT BRIDGE END ~ WITH SIDEWALK (POSTED SPEED 45 MPH OR LESS) STANDARD PLAN A-50.40-02

SHEET 1 OF 1 SHEET

APPROVED FOR PUBLICATION

Mark A Deines Aug 6, 2026

STATE DESIGN ENGINEER

Washington State Department of Transportation