NOTE

1. Materials shall meet the requirements of **Standard Specification Section 9-16**.

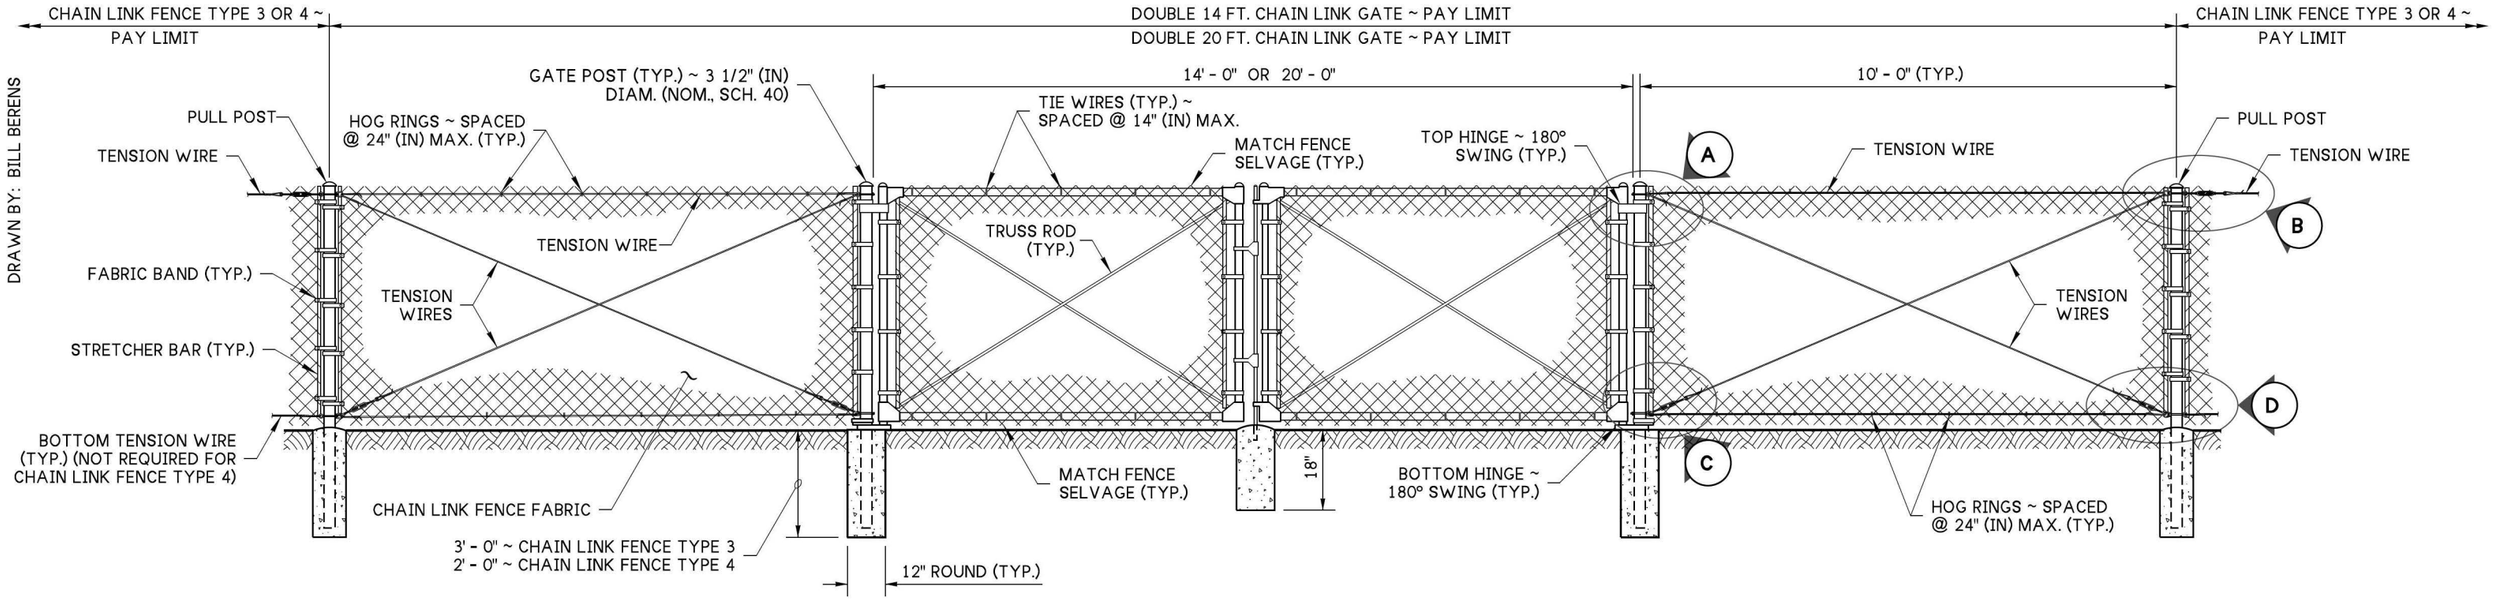

DOUBLE GATE

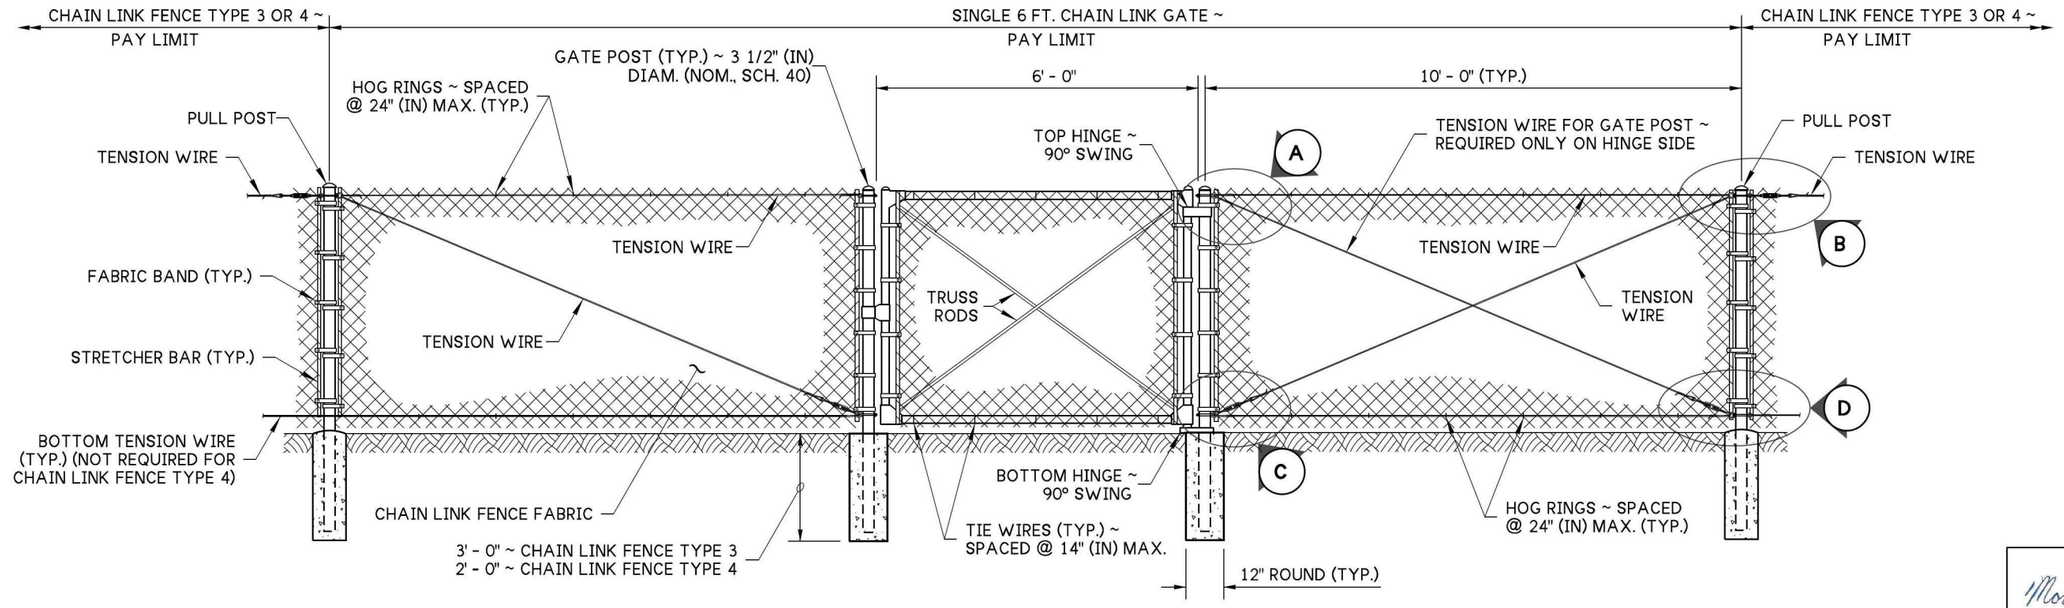

SINGLE GATE

COURTNEY G. SODERQUIST
STATE OF WASHINGTON
51122
REGISTERED
PROFESSIONAL ENGINEER

Jul 17, 2026

CHAIN LINK GATE

STANDARD PLAN L-30.10-03

SHEET 1 OF 2 SHEETS

APPROVED FOR PUBLICATION

Mark A Hoines — Jul 20, 2026

STATE DESIGN ENGINEER

Washington State Department of Transportation

DRAWN BY: BILL BERENS

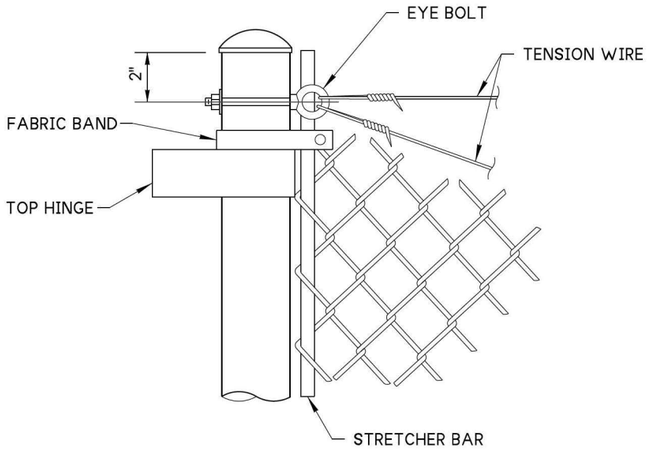

GATE POST

DETAIL (A)

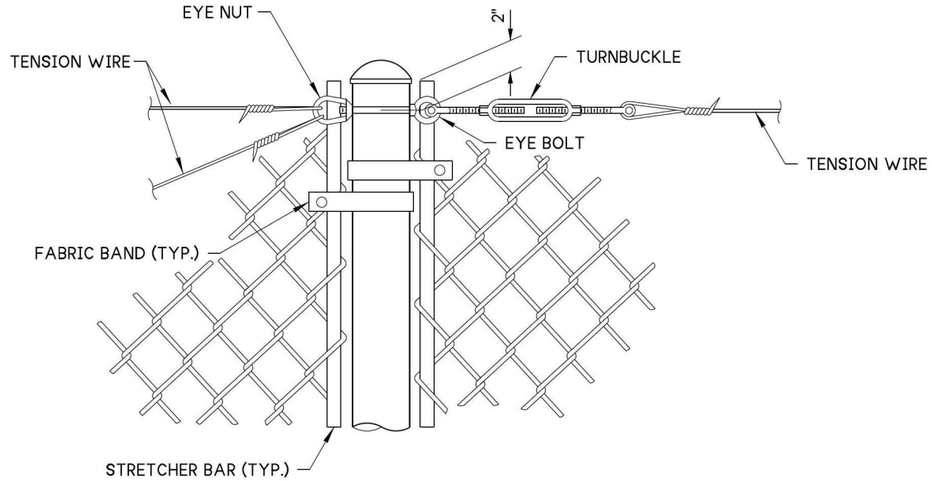

PULL POST

DETAIL (B)

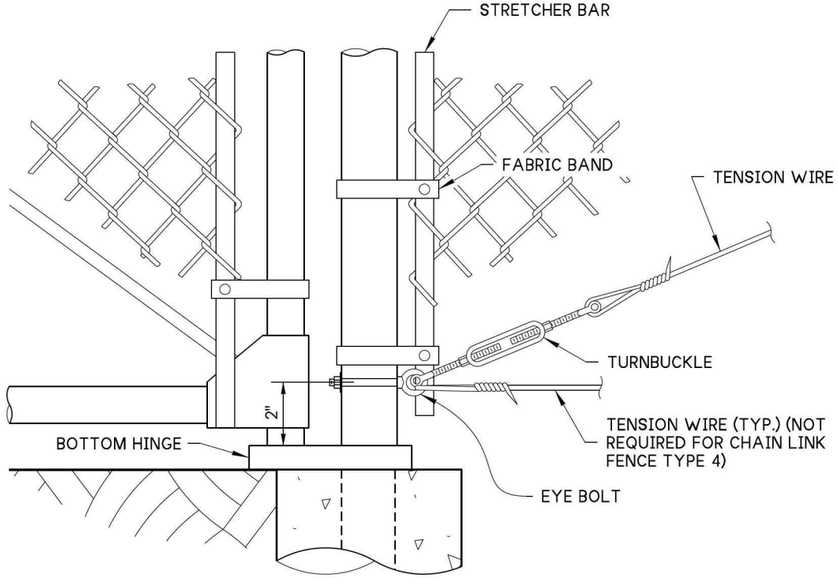

GATE POST

DETAIL (C)

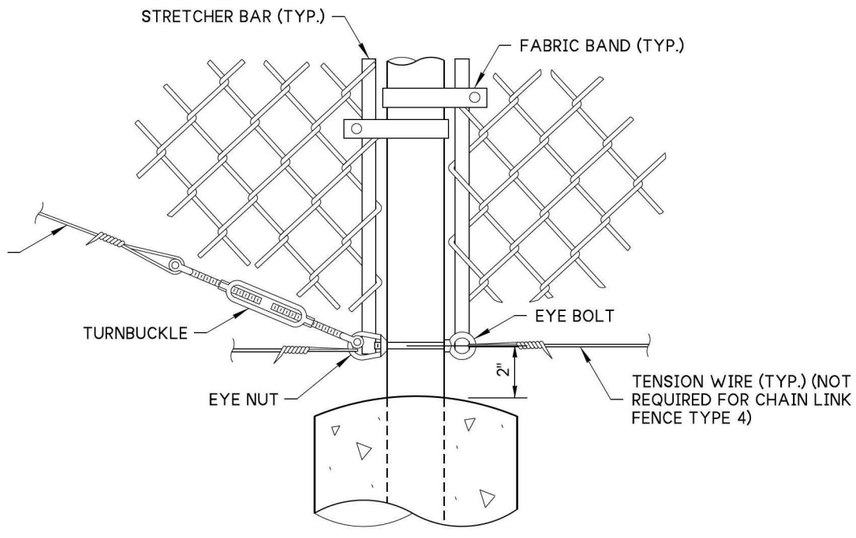

PULL POST

DETAIL (D)

COURTNEY G. SODERQUIST
STATE OF WASHINGTON
51122
REGISTERED
PROFESSIONAL ENGINEER

Jul 17, 2026

CHAIN LINK GATE

STANDARD PLAN L-30.10-03

SHEET 2 OF 2 SHEETS

APPROVED FOR PUBLICATION

Mark A Hoines Jul 20, 2026

STATE DESIGN ENGINEER

Washington State Department of Transportation