DRAWN BY: BILL BERENS

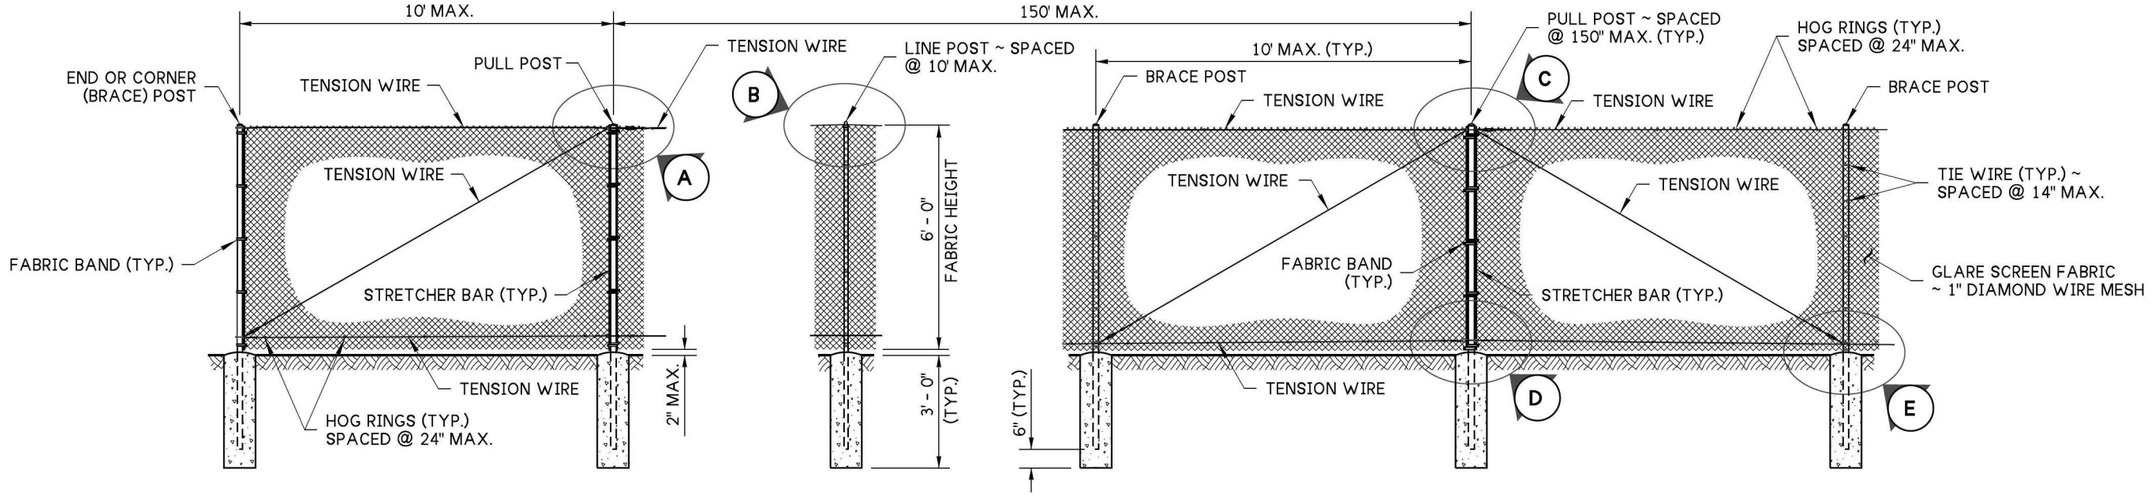

ELEVATION VIEW

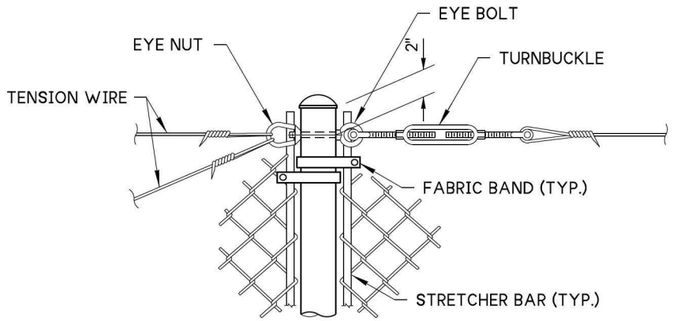

PULL POST

DETAIL A

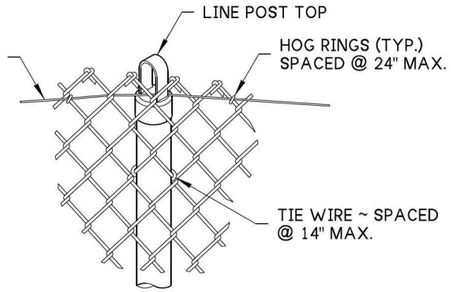

LINE POST

DETAIL B

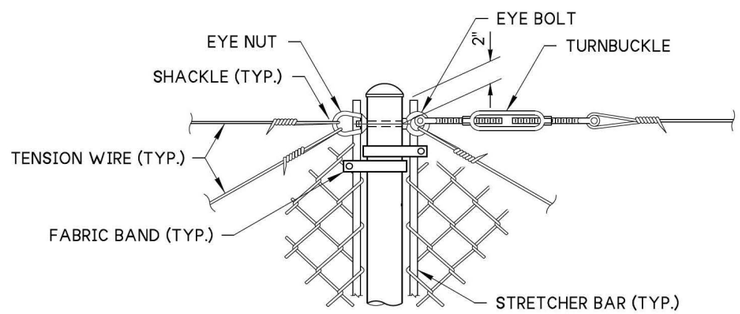

PULL POST (WITHIN RUN)

DETAIL C

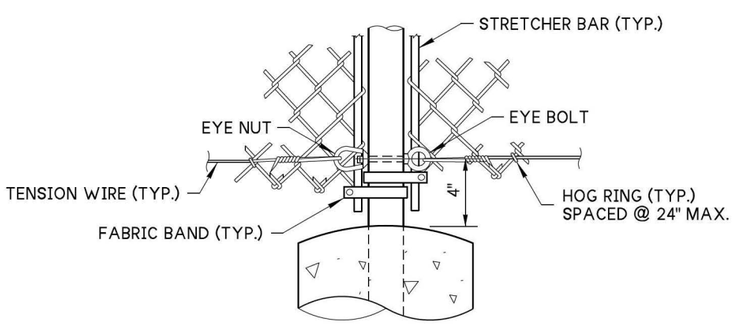

PULL POST

DETAIL D

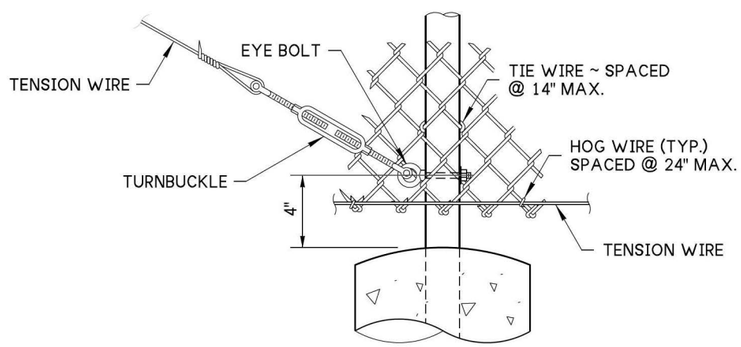

BRACE POST

DETAIL E

COURTNEY G. SODERQUIST
STATE OF WASHINGTON
51122
REGISTERED
PROFESSIONAL ENGINEER

Jul 17, 2026

GLARE SCREEN TYPE 1

STANDARD PLAN L-40.15-02

SHEET 1 OF 1 SHEET

APPROVED FOR PUBLICATION

Mark A Hoines — Jul 20, 2026

STATE DESIGN ENGINEER

Washington State Department of Transportation