DRAWN BY: BILL BERENS

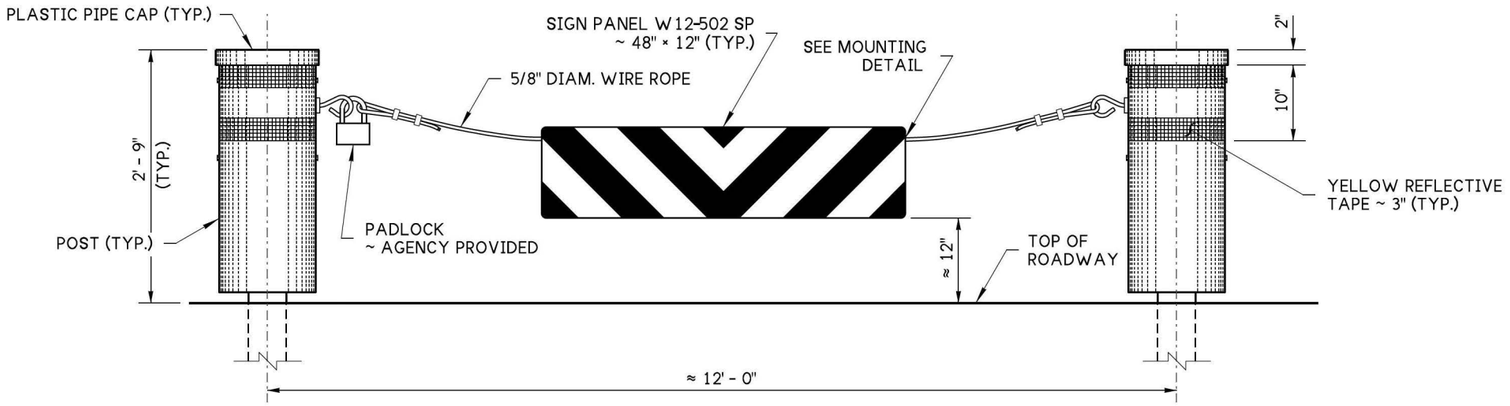

ELEVATION

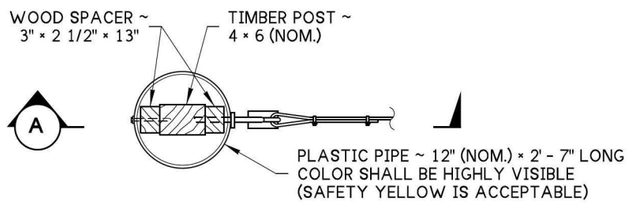

TOP VIEW
(CAP NOT SHOWN)

END POST

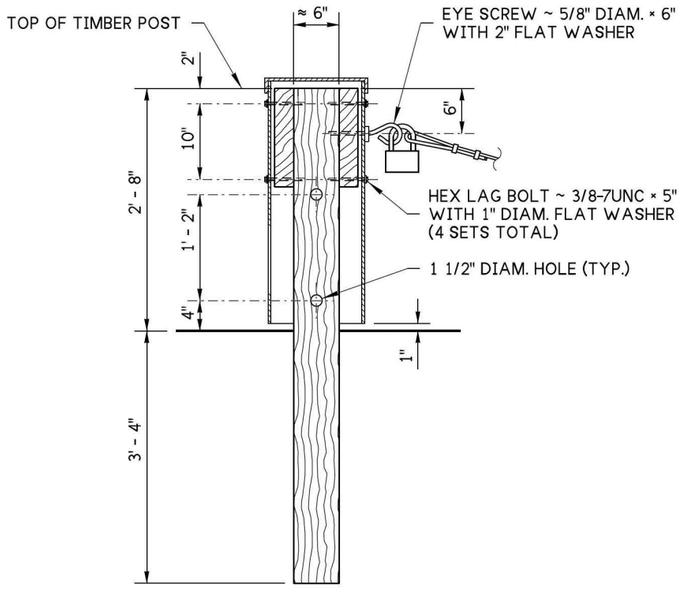

SECTION (A)

NOTE

1. Hardware shall be stainless steel or galvanized in accordance with **AASHTO M232**.

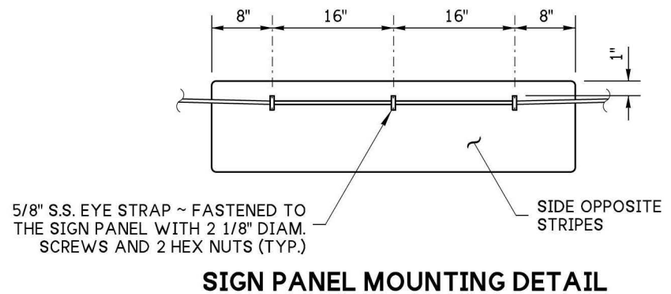

SIGN PANEL MOUNTING DETAIL

COURTNEY G. SODERQUIST
STATE OF WASHINGTON
51122
REGISTERED
PROFESSIONAL ENGINEER
Jul 17, 2026

ACCESS CONTROL GATE

STANDARD PLAN L-70.10-02

SHEET 1 OF 1 SHEET

APPROVED FOR PUBLICATION
Mark A Hoines Jul 20, 2026
STATE DESIGN ENGINEER
Washington State Department of Transportation