DRAWN BY: BILL BERENS

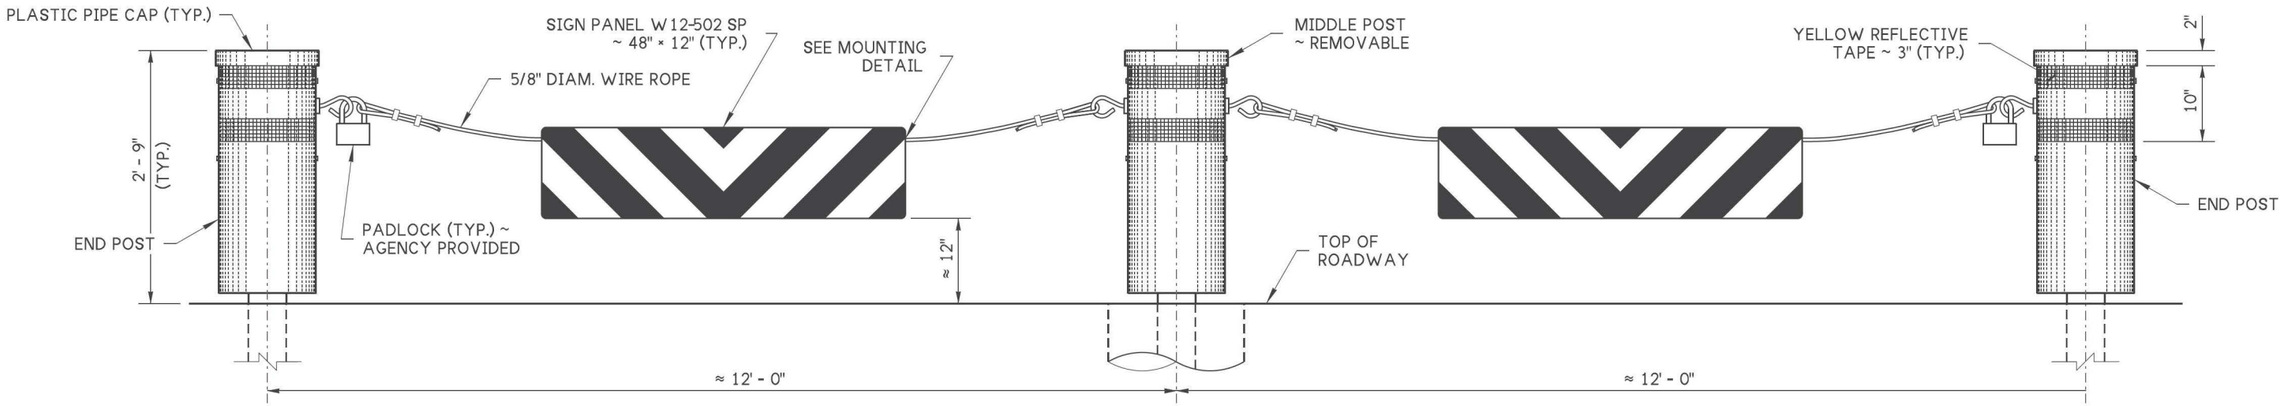

ELEVATION

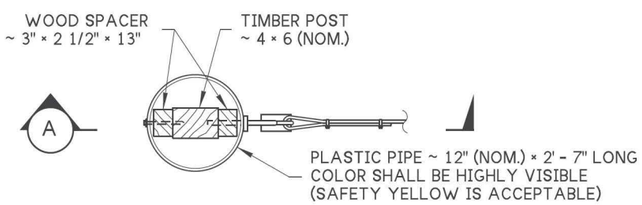

TOP VIEW
(CAP NOT SHOWN)
END POST

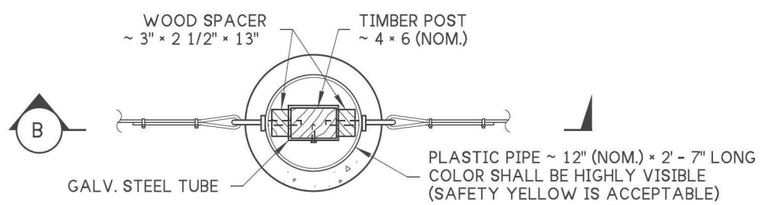

TOP VIEW
(CAP NOT SHOWN)
MIDDLE POST

NOTE

1. Hardware shall be stainless steel or galvanized in accordance with **AASHTO M232**.

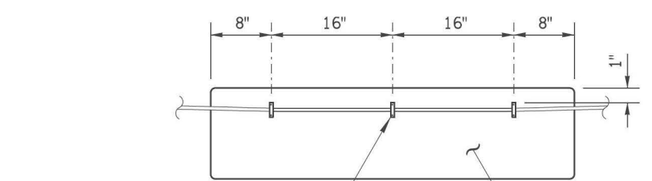

SIGN PANEL MOUNTING DETAIL

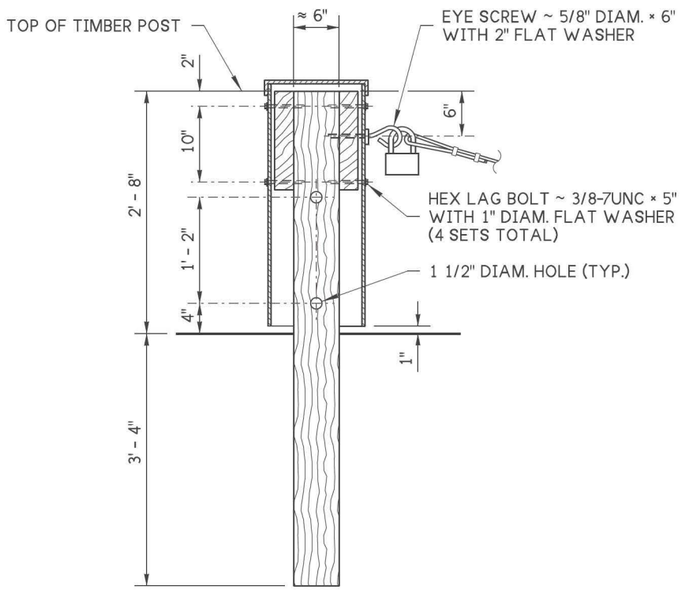

SECTION (A)

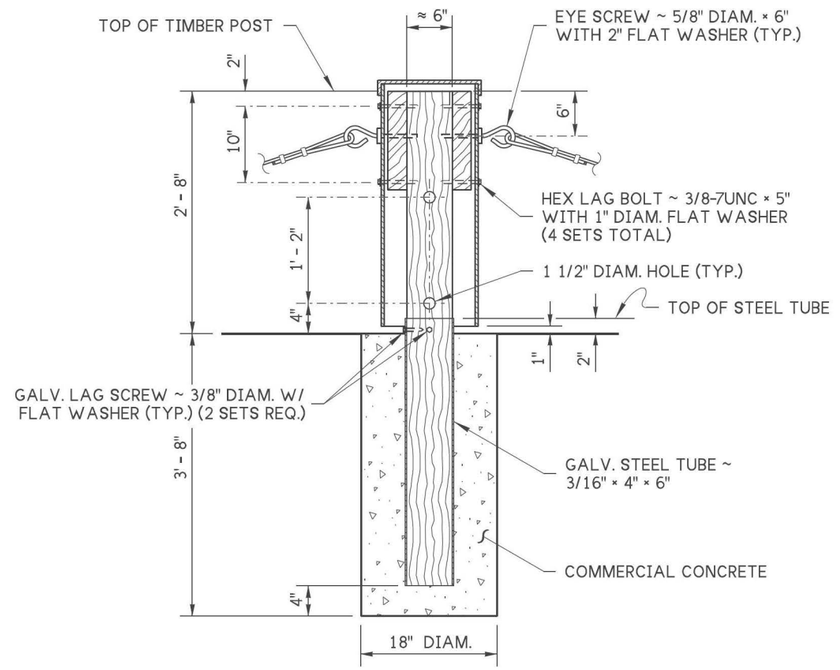

SECTION (B)

Jul 17, 2026

ACCESS CONTROL DOUBLE GATE

STANDARD PLAN L-70.20-02

SHEET 1 OF 1 SHEET

APPROVED FOR PUBLICATION

Mark A Hoines Jul 20, 2026

STATE DESIGN ENGINEER

Washington State Department of Transportation