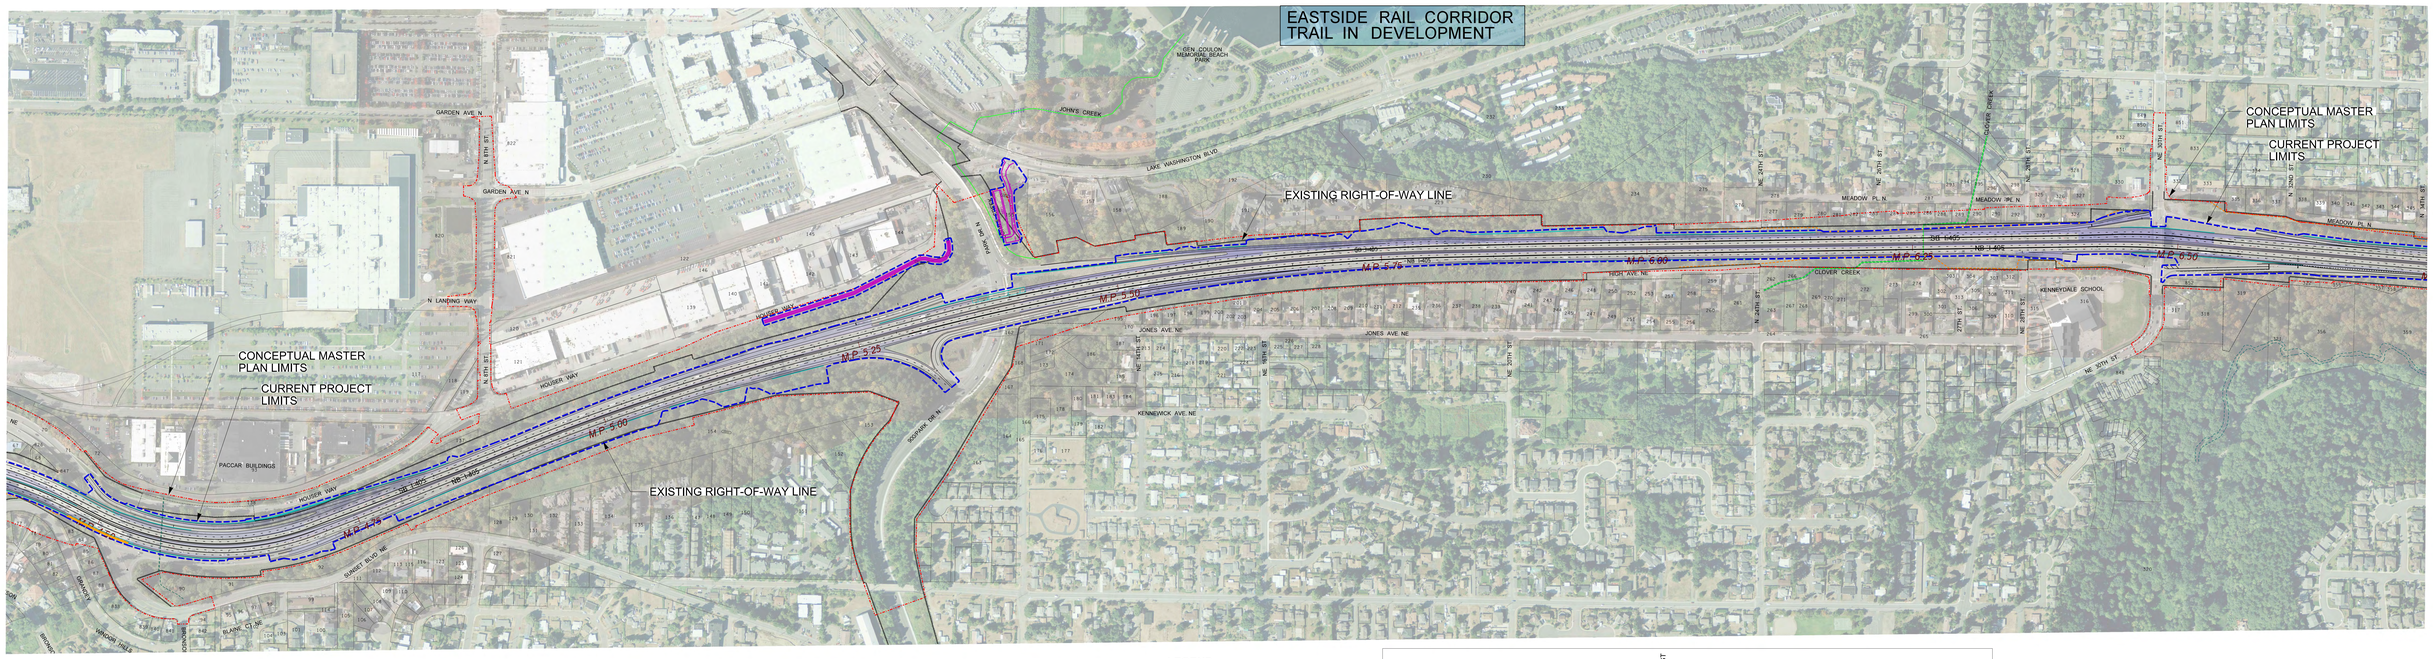

LEGEND

- PROJECT LIMITS
- CONCEPTUAL MASTER PLAN LIMITS
- PROPOSED PAVING AREAS
- PROPOSED NOISE WALLS
- PROPOSED RETAINING WALLS
- OR PROPOSED DRAINAGE FEATURES
- PROPOSED STRUCTURES
- EXISTING RIGHT OF WAY
- EXISTING NOISE WALLS
- OR STREAMS

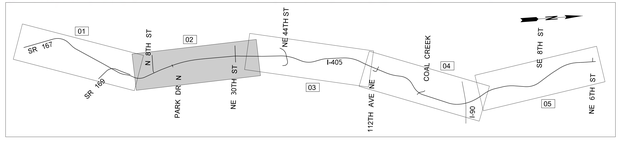

VICINITY MAP
NOT TO SCALE

OPEN HOUSE LAYOUT
SEPTEMBER 2016
CONCEPTUAL DESIGN
NOT FOR CONSTRUCTION
(SHEET 2 OF 5)

0 100 200
SCALE IN FEET

K:\Projects\405_ICE\405ICE\Alternatives\Option_Reno_Layout\405_SHEET_Option(Reno)Layout_Alternate_Rev2015.dgn
3/18/2015 11:43:31 AM