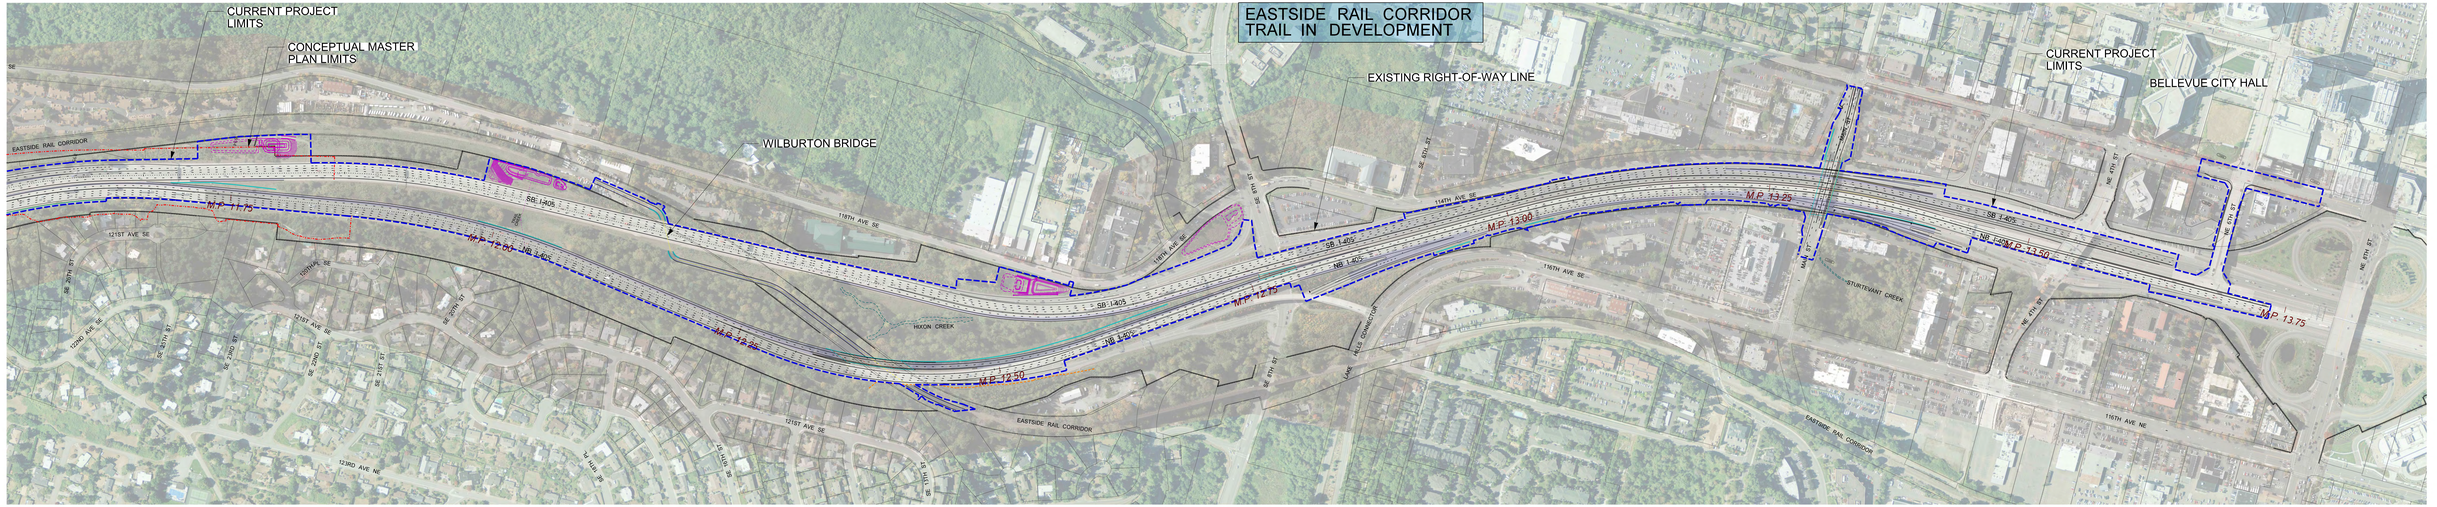

LEGEND

- PROJECT LIMITS
- CONCEPTUAL MASTER PLAN LIMITS
- PROPOSED PAVING AREAS
- PROPOSED NOISE WALLS
- PROPOSED RETAINING WALLS
- PROPOSED DRAINAGE FEATURES OR
- PROPOSED STRUCTURES
- EXISTING RIGHT OF WAY
- EXISTING NOISE WALLS
- STREAMS OR

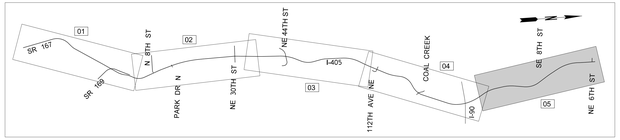

VICINITY MAP
NOT TO SCALE

OPEN HOUSE LAYOUT
SEPTEMBER 2016
CONCEPTUAL DESIGN
NOT FOR CONSTRUCTION
(SHEET 5 OF 5)

0 100 200
SCALE IN FEET