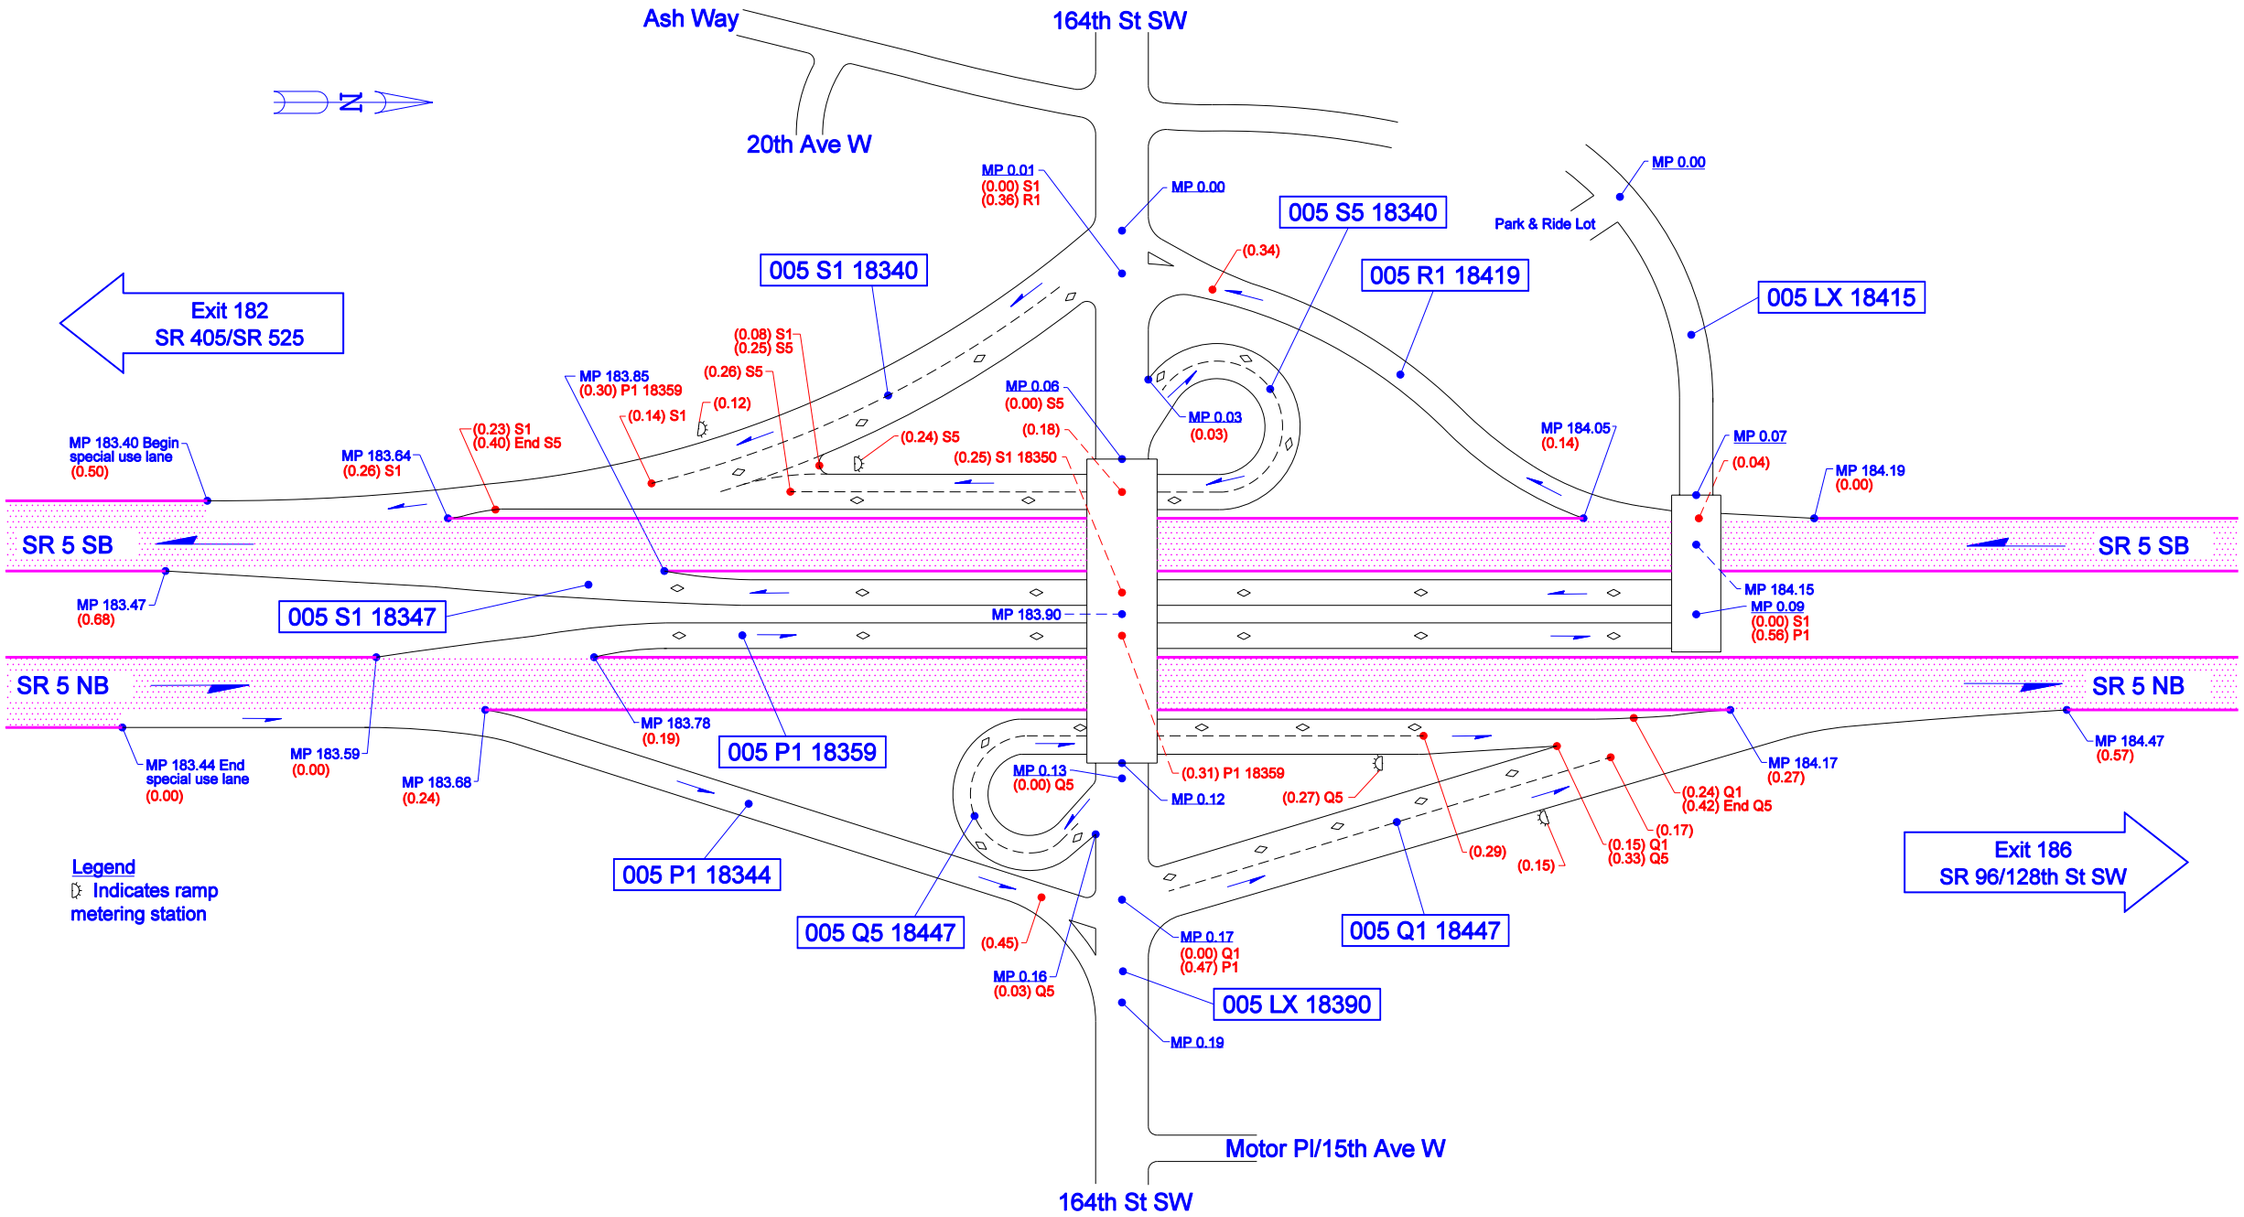

Not To Scale

08/03/2011	KWP	WSDOT NORTHWEST REGION	SNOHOMISH COUNTY	JUNCTION 164TH ST SW	SR 5 - EXIT 183