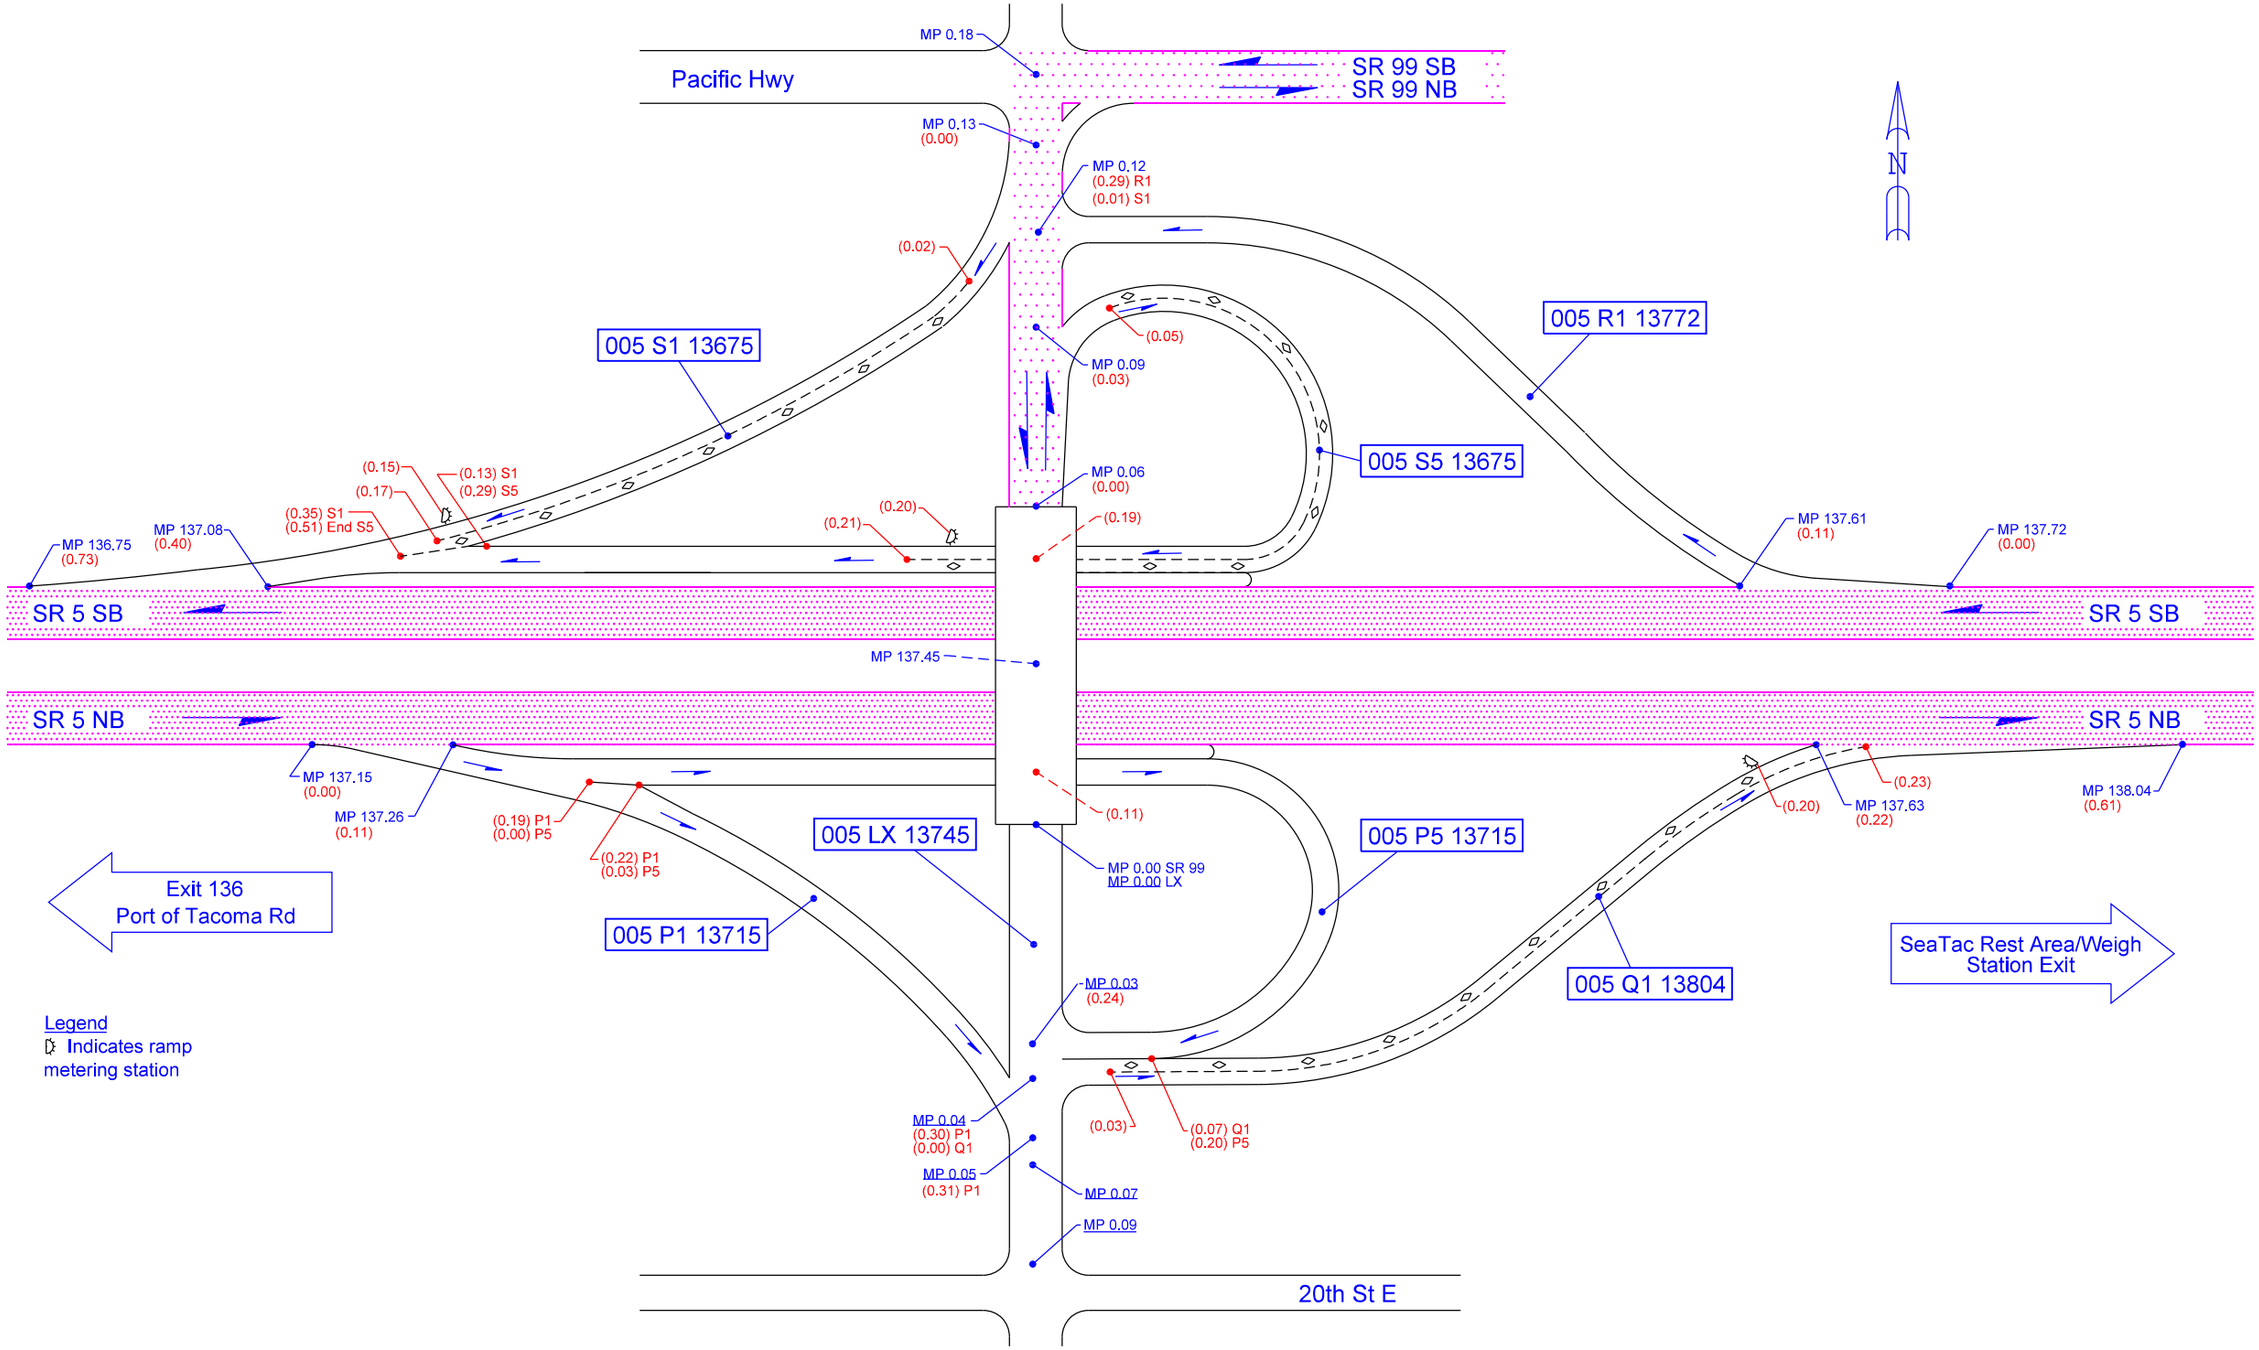

Not To Scale

05/30/2024	KLK	WSDOT OLYMPIC REGION	FIFE, PIERCE COUNTY	JUNCTION SR 99/54TH AVE E	SR 5 - EXIT 137