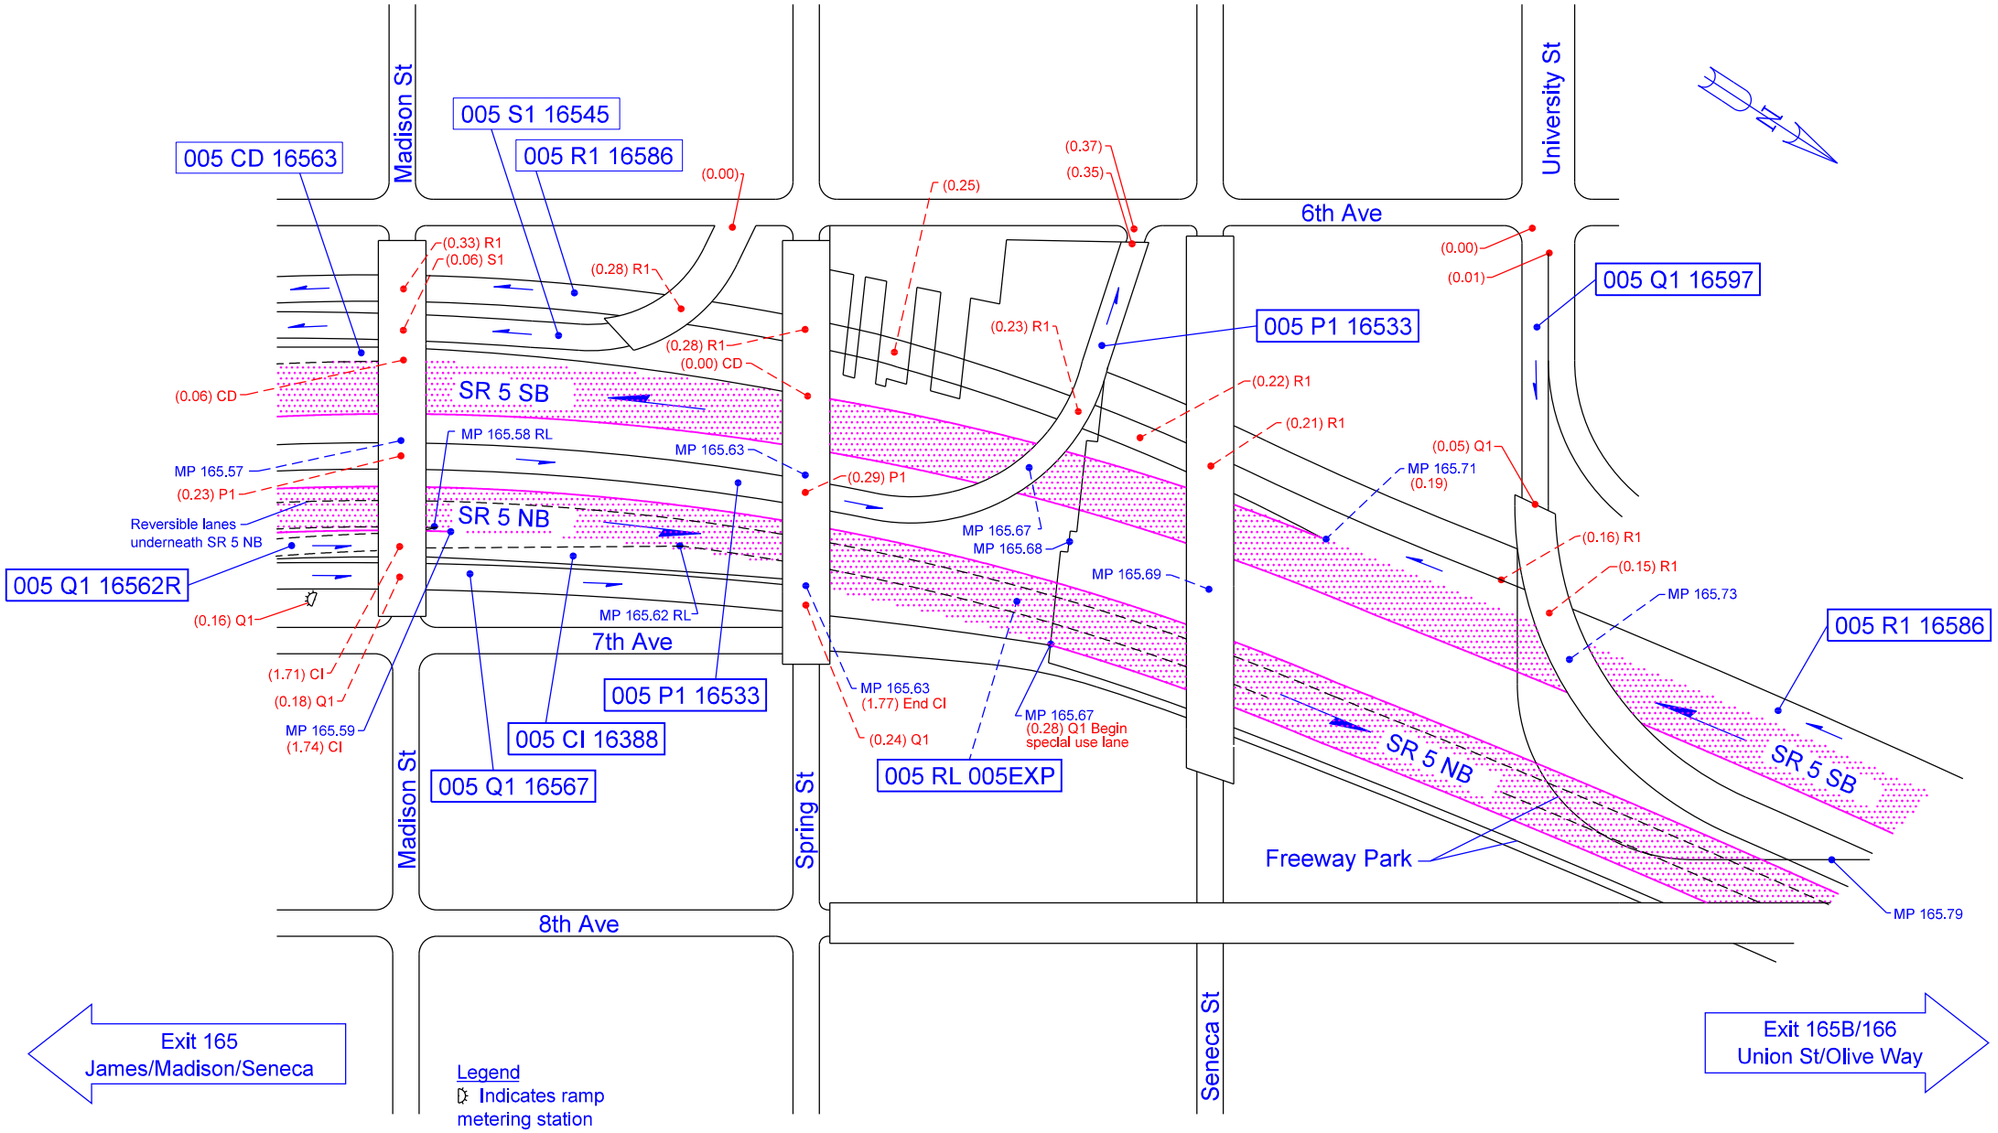

Not To Scale

06/26/2024	KLK	WSDOT NORTHWEST REGION	SEATTLE, KING COUNTY	JUNCTION JAMES ST	SR 5 - EXIT 165A