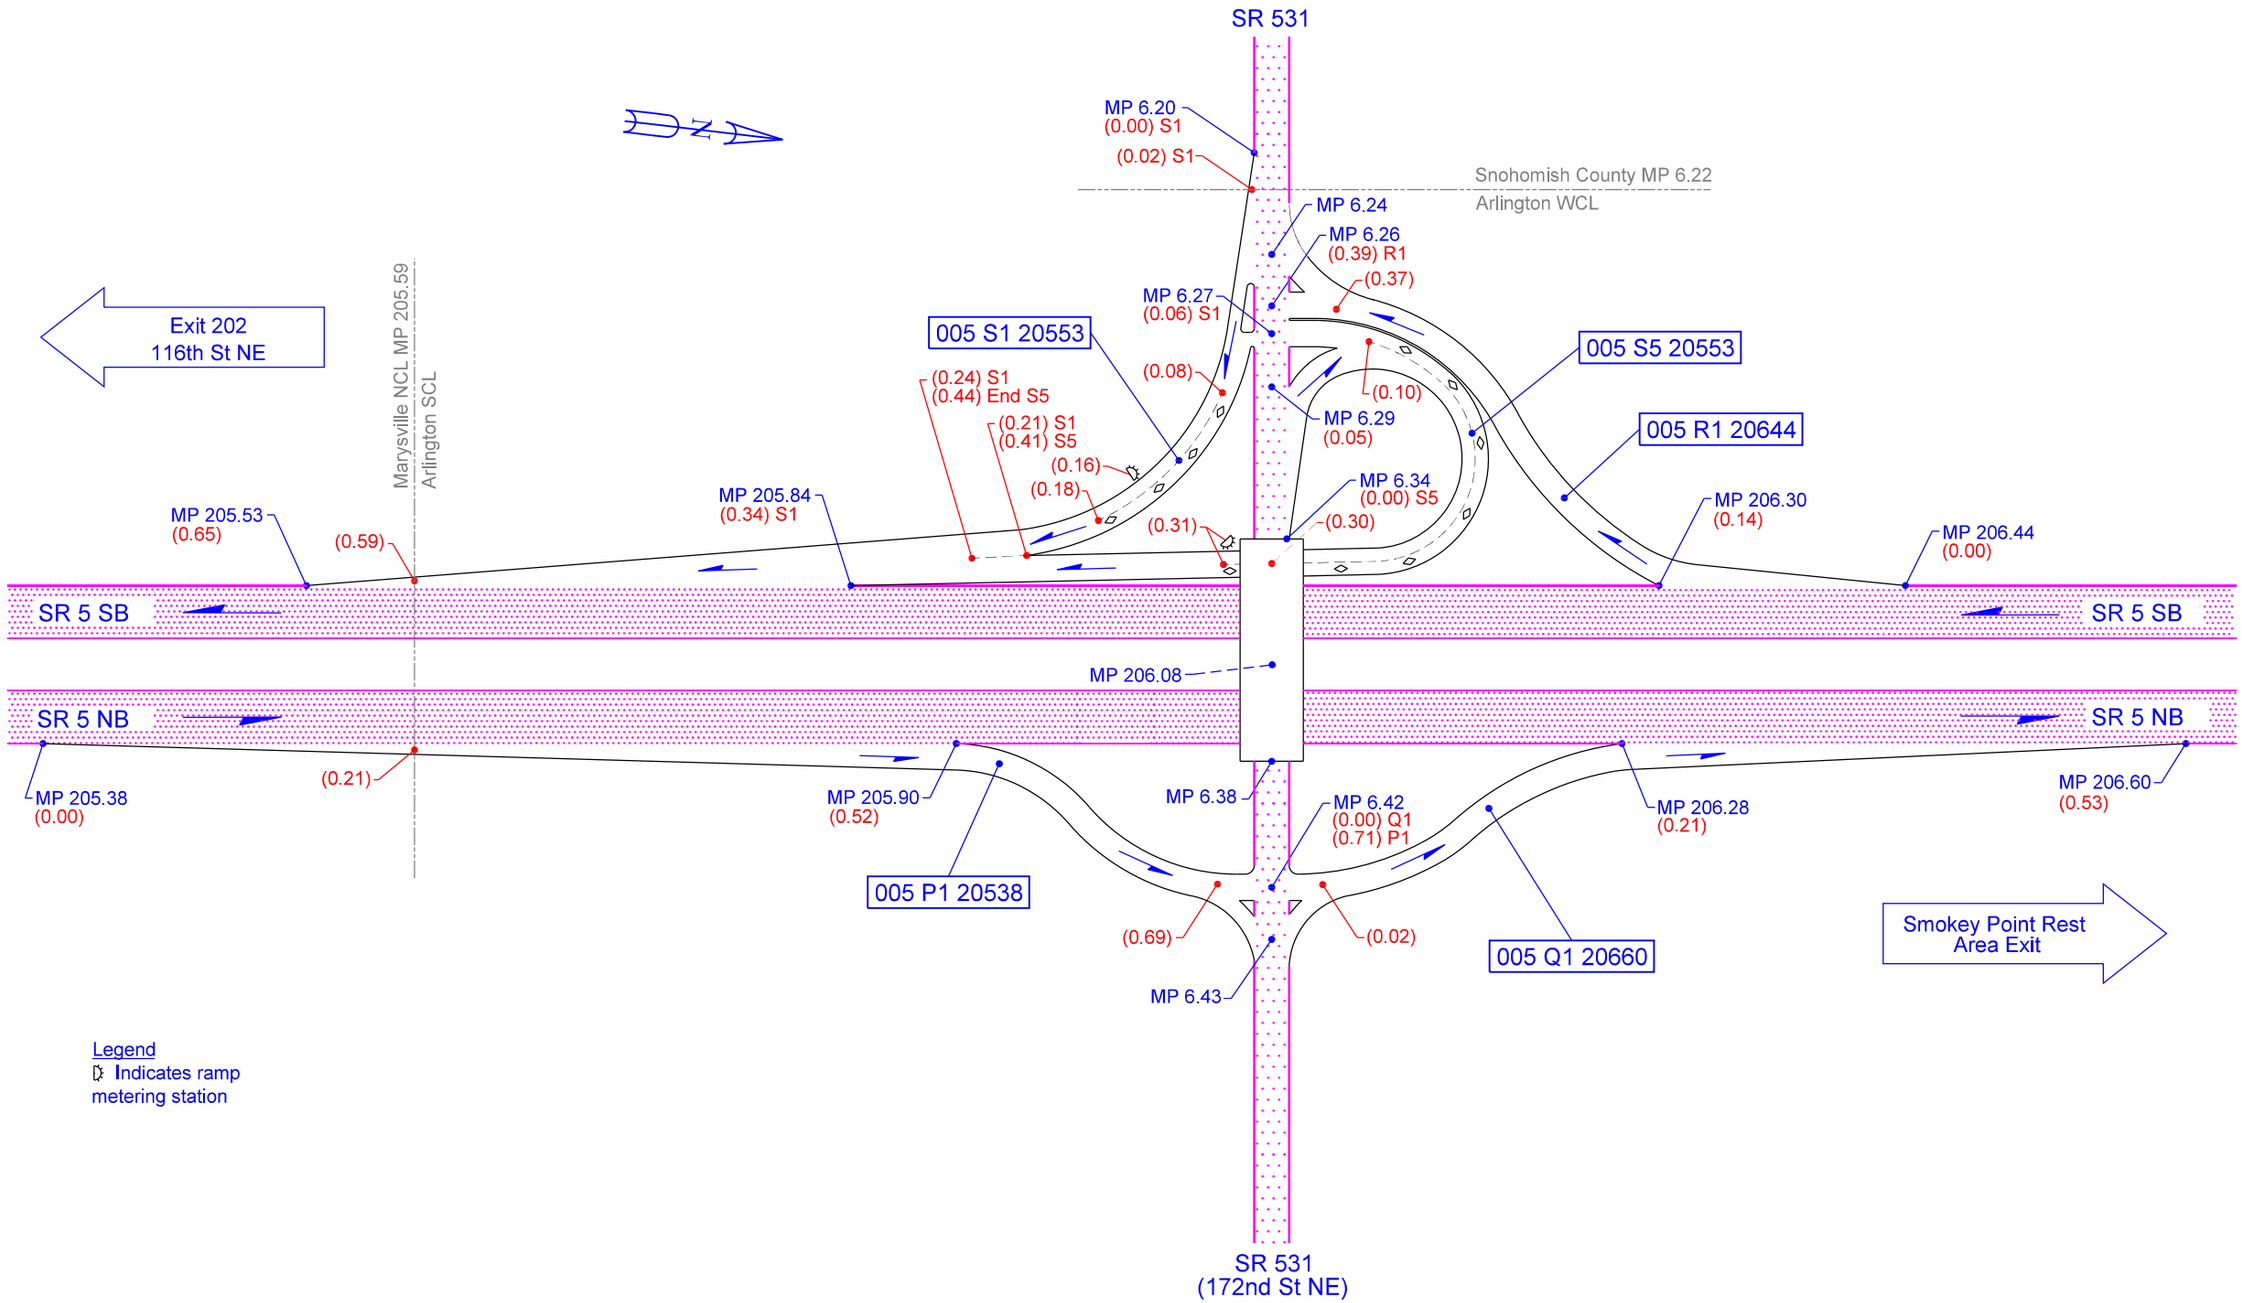

Not To Scale

07/15/2024	KWP	WSDOT NORTHWEST REGION	ARLINGTON/MARYSVILLE, SNOHOMISH CO	JUNCTION SR 531	SR 5 - EXIT 206