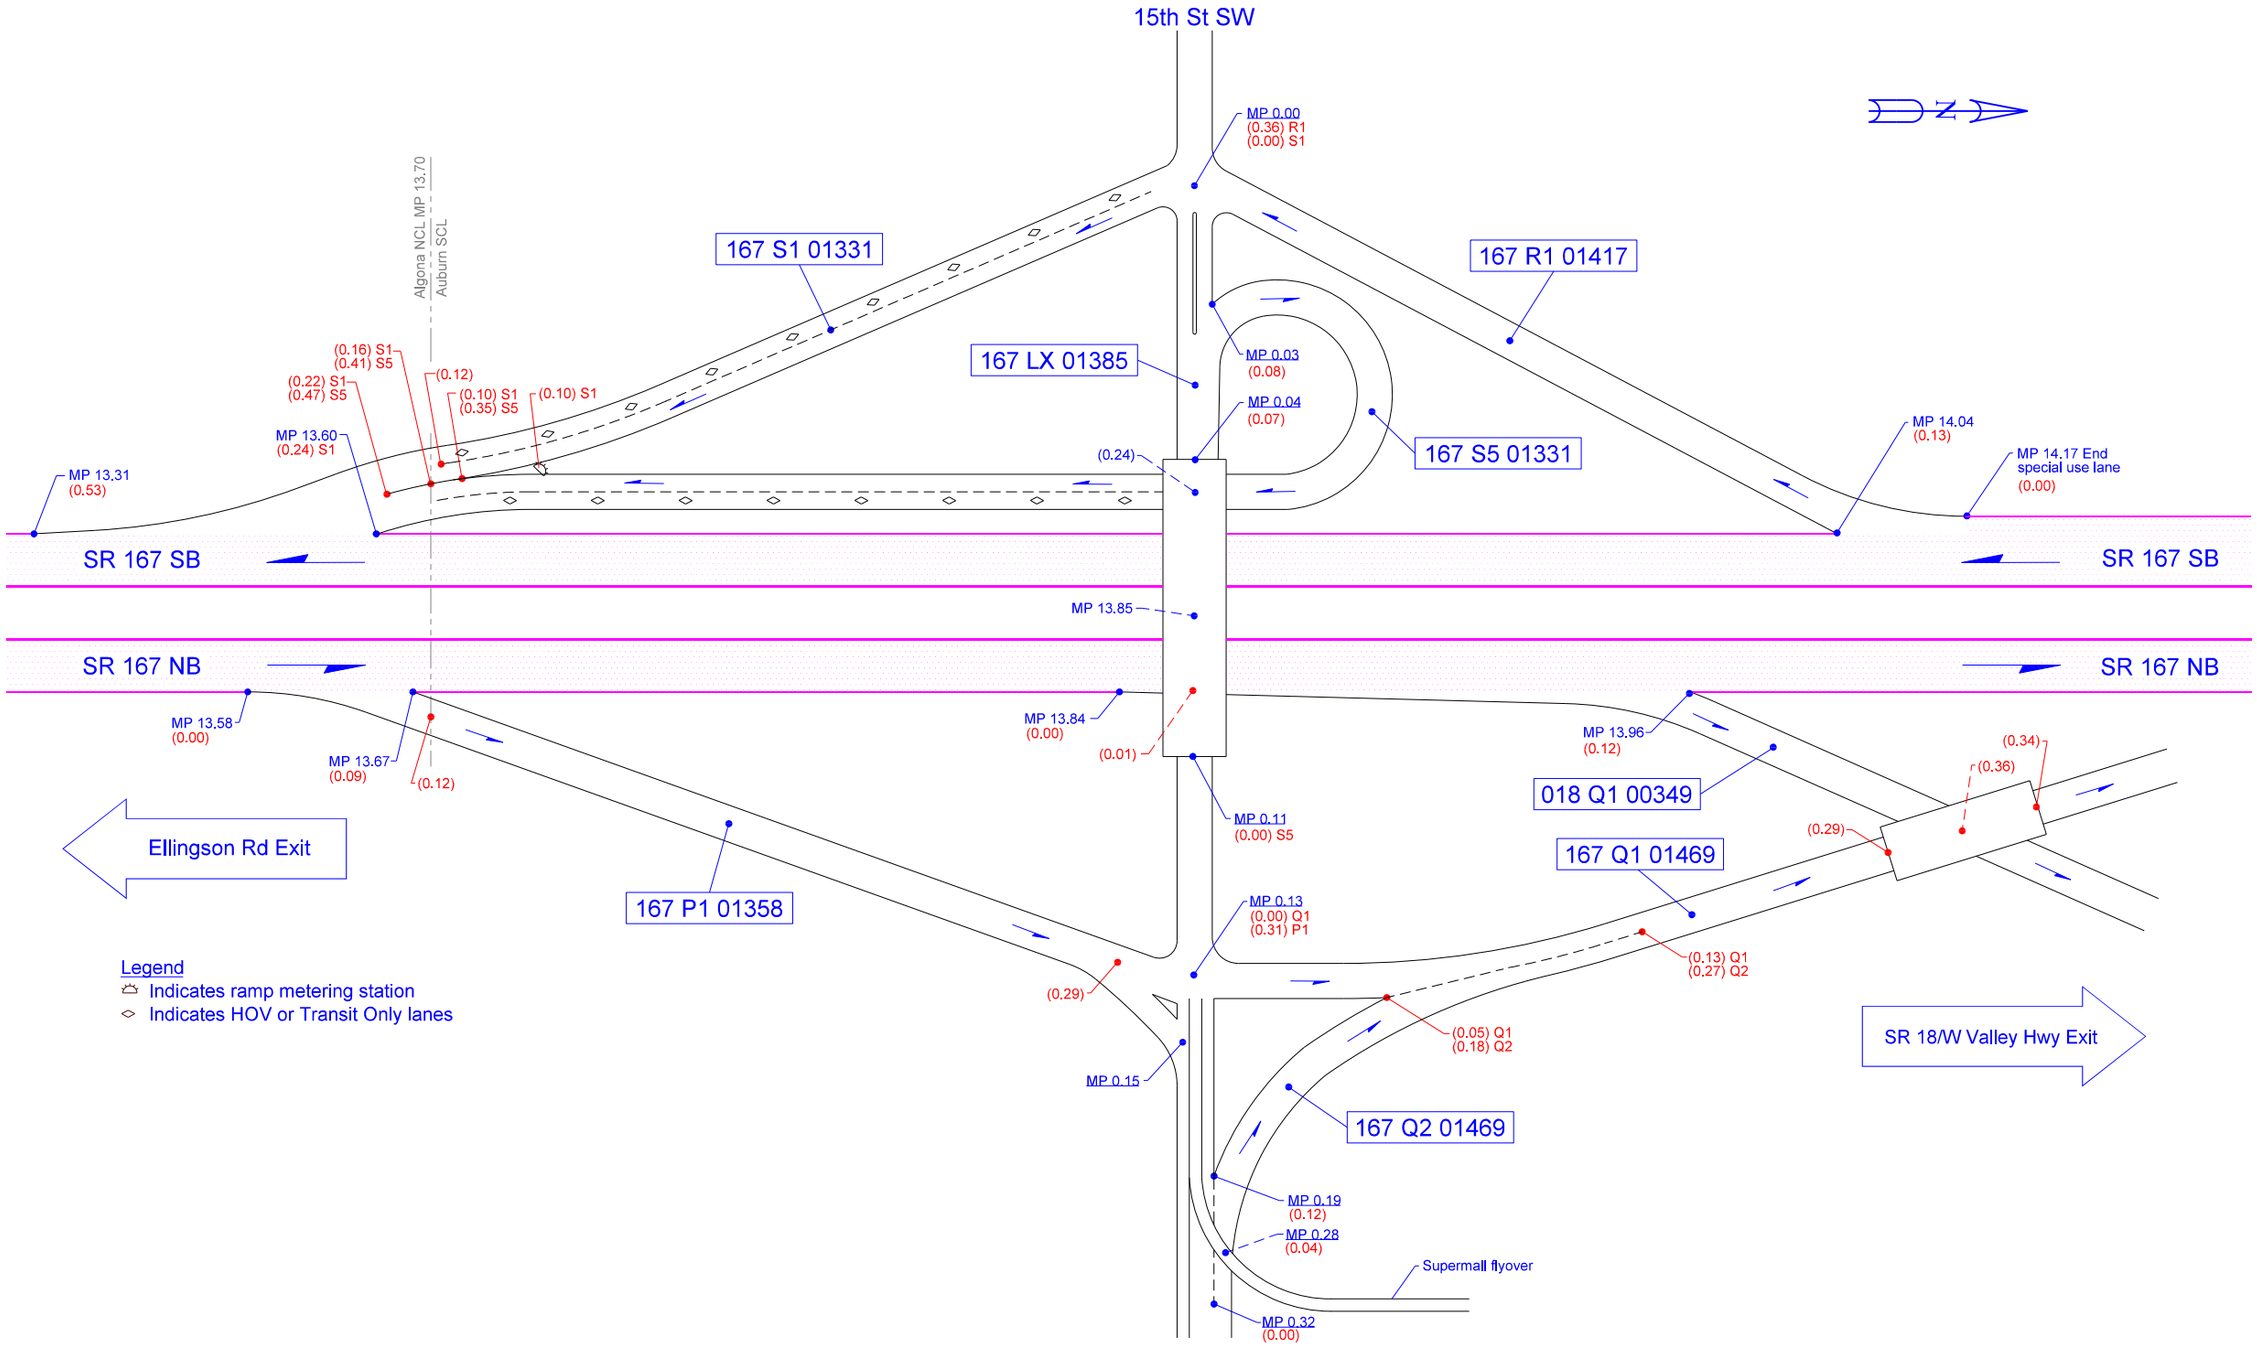

Not To Scale

02/15/2017	KLK	WSDOT NORTHWEST REGION	ALGONA/AUBURN, KING COUNTY	JUNCTION 15TH ST SW	SR 167