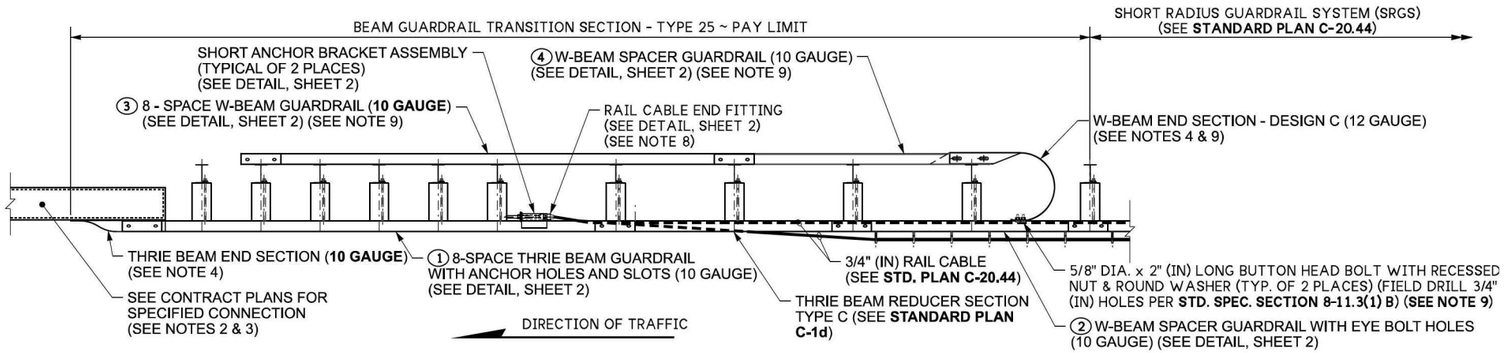

PLAN VIEW

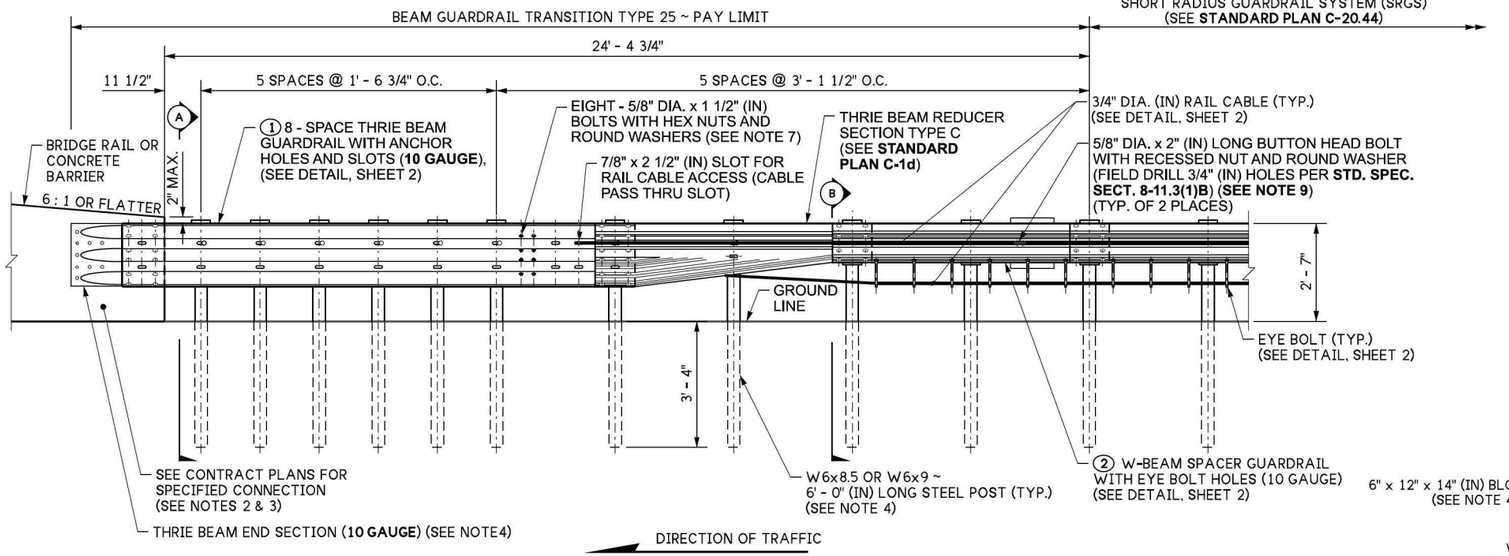

ELEVATION VIEW
(TRAFFIC SIDE)

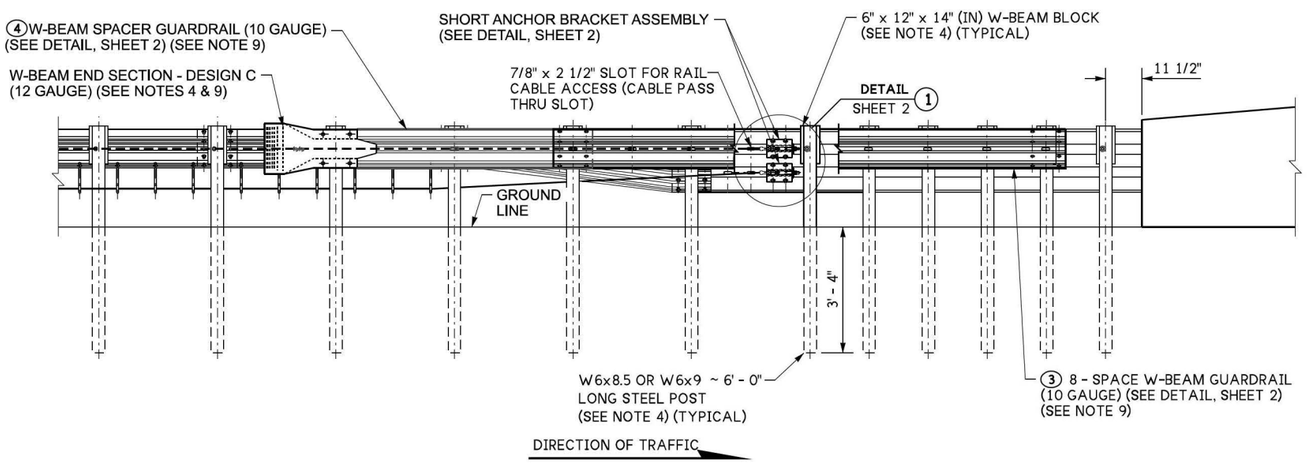

ELEVATION VIEW
(FIELD SIDE)

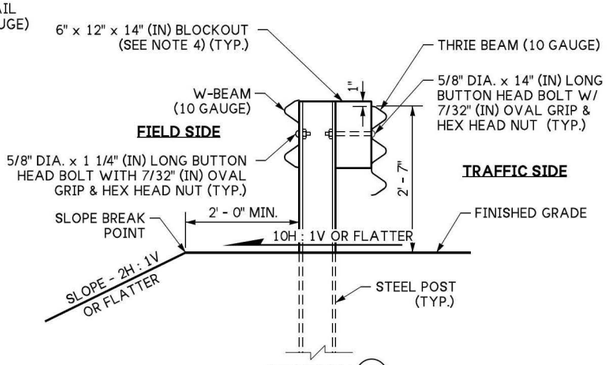

SECTION (A)

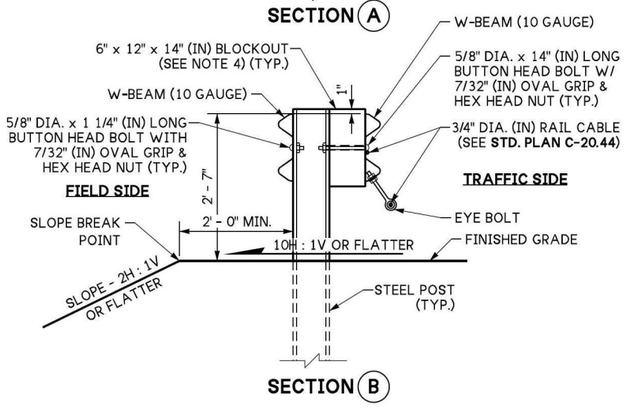

SECTION (B)

NOTES

1. The **Beam Guardrail (Type 31) Transition Section Type 25** shall only be used with the **Short Radius Guardrail System (SRGS)**. See **Standard Plan C-20.44**.

2. This guardrail transition is for connection to a vertical concrete shape, a single slope, or a safety-shape barrier. The toe of the single slope and the safety-shape barrier shall be tapered so that the toe of the barrier does not project past the face of the approach guardrail.

3. See **Standard Plan C-24.10** for details regarding connection to bridge rail or traffic barrier.

4. For details of typical components not shown, see **Standard Plans**
   - **C-1b Beam Guardrail Posts and Blocks**
   - **C-7 Beam Guardrail End Sections**
   - **C-7a Thrie Beam End Sections**
   - **C-20.10 Beam Guardrail Type 31**

5. See **Standard Plans A-50.10** or **A-50.40** for beam guardrail transition grading details at bridge ends.

6. It is permissible to fabricate the anchor plate from 1/4" (in) thick plates welded to equal strength and dimensions shown.

7. Two Short Anchor Brackets with four (4x) 5/8" x 1 1/2" (in) machine bolts w/hex nuts and two washers each. Place washers under nuts and bolts.

8. Fasten the Rail Cable Assembly using a single 3/4" (in) nut and washer at both ends of the cable.

9. An additional **18' - 9" W-beam Rail** is attached to the back of the **Beam Guardrail (Type 31) Transition Section Type 25**. This w-beam backrail is directly connected to the posts without blockouts. Fasten the "W-Beam End Section - Design C" to the back of the "W-Beam Spacer Guardrail with Eyebolt Holes" using two 5/8" dia. x 2" (in) long button head bolts with recessed nuts and four round washers. Place the washers under the nuts and bolts. Furnishing and installing w-beam backrail, rounded end section and associated hardware shall be included in the **Beam Guardrail (Type 31) Transition Section Type 25 Bid Item**.

10. Install the transition parallel to the adjacent roadway, and in-line/tangent with the concrete barrier or structure that it is attaching to. Install transition rails that are straight, not curved/ on a radius.

Aug 12, 2026

BEAM GUARDRAIL (TYPE 31) TRANSITION SECTION TYPE 25

STANDARD PLAN C-25.32-01

APPROVED FOR PUBLICATION

Mark A Dawes Aug 12, 2026

STATE DESIGN ENGINEER

Washington State Department of Transportation

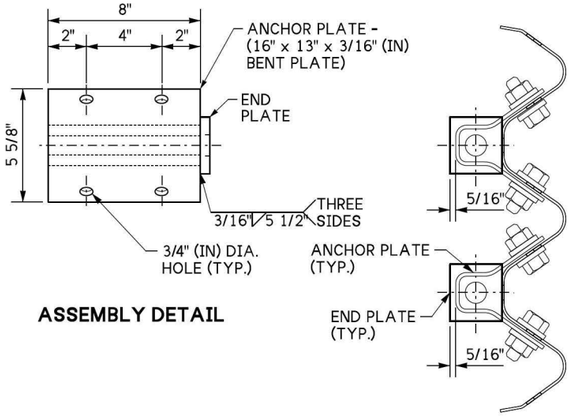

ASSEMBLY DETAIL

SHORT ANCHOR BRACKET ASSEMBLY DETAIL

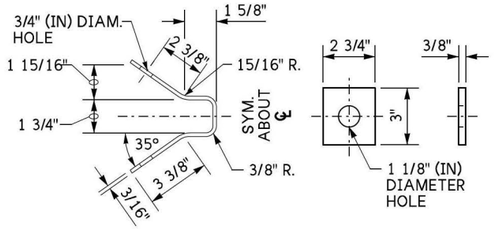

ANCHOR PLATE DETAIL
(SEE NOTE 6)
ASTM A36

END PLATE DETAIL
ASTM A36

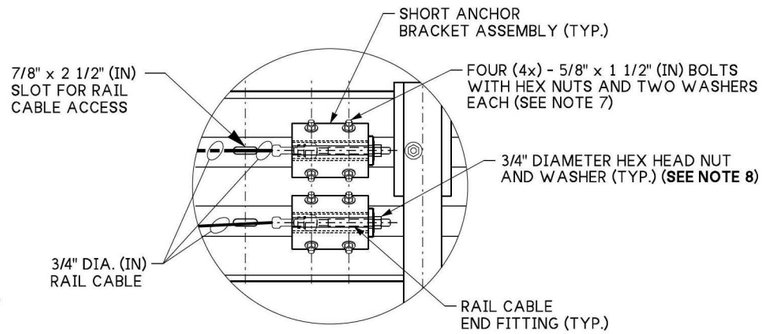

DETAIL (1)

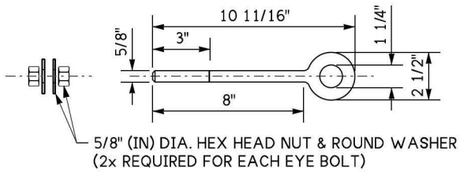

EYE BOLT DETAIL

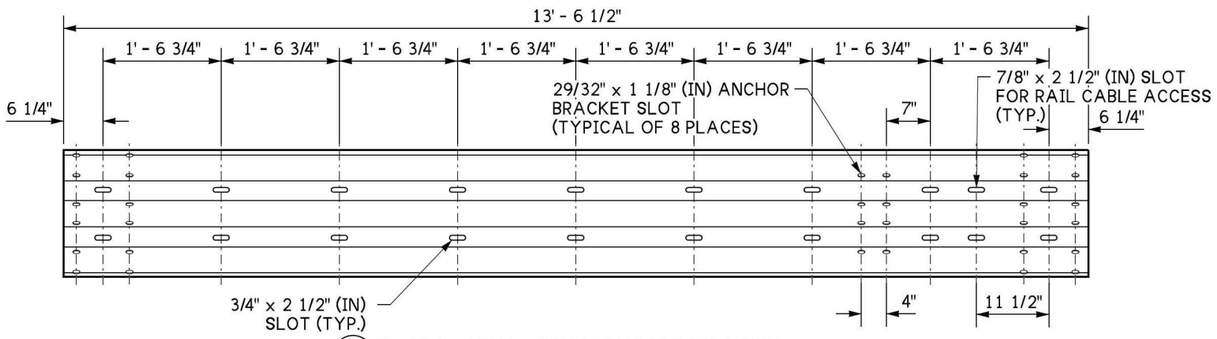

(1) 8 - SPACE THRIE BEAM GUARDRAIL WITH ANCHOR HOLES & SLOTS (10 GAUGE) DETAIL

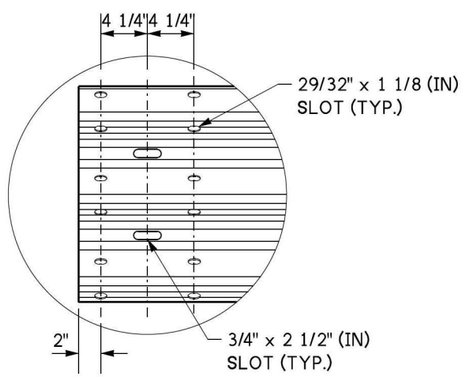

TYPICAL THRIE BEAM GUARDRAIL SECTION END DETAIL

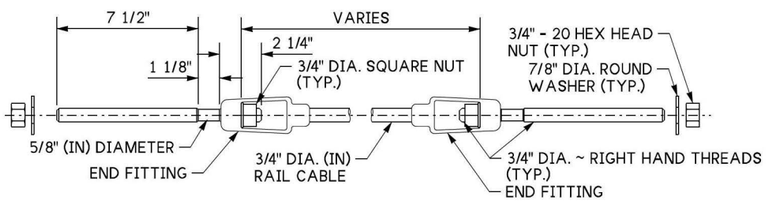

RAIL CABLE WITH END FITTINGS DETAIL

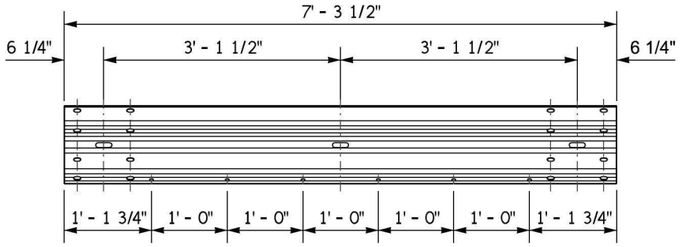

(2) W-BEAM SPACER GUARDRAIL WITH EYE BOLT HOLES (10 GAUGE) DETAIL

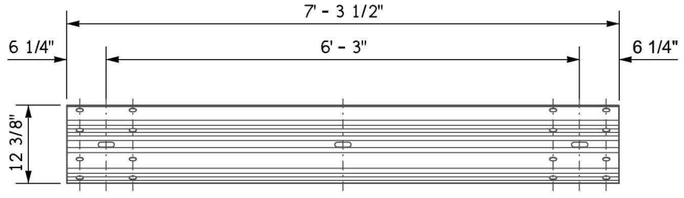

(4) W-BEAM SPACER GUARDRAIL (10 GAUGE) DETAIL

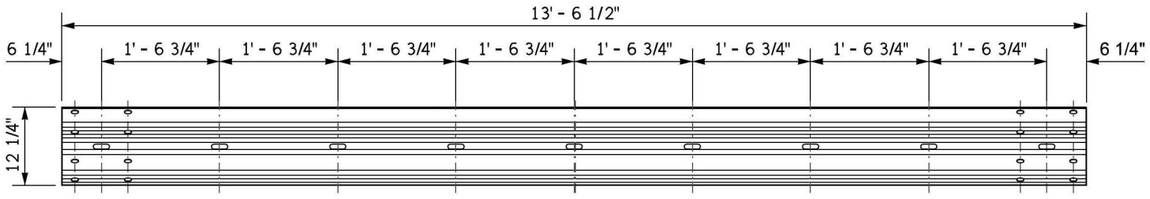

(3) 8 - SPACE W-BEAM GUARDRAIL (10 GAUGE) DETAIL

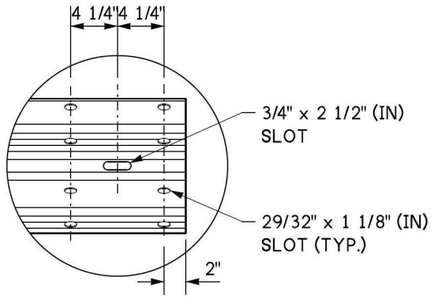

TYPICAL W-BEAM GUARDRAIL SECTION END DETAIL

Aug 12, 2026

BEAM GUARDRAIL (TYPE 31) TRANSITION SECTION TYPE 25

STANDARD PLAN C-25.32-01

SHEET 2 OF 2 SHEETS

APPROVED FOR PUBLICATION

Aug 12, 2026

STATE DESIGN ENGINEER

Washington State Department of Transportation