REVISIONS

REV	ZONE	DESCRIPTION	PROF ENGR STAMP PER:
—	ALL	1. INITIAL ISSUE.	REV: — ENGR: S. GLEAVES DATED: 05–28–08 STATE: WA REG NO: 30228 EXPIRES: 9–27–08 DRAWN: P. MITCHELL
A	ALL	1. INCORPORATED ALL WSF COMMENTS FROM REVIEW LTR DATED 7–18–2010. 2. RESERVED HAUNCH FRAME	REV: A ENGR: S. GLEAVES DATED: 05–28–08 STATE: WA REG NO: 30228 EXPIRES: 9–27–08 DRAWN: C. CANNON
B	ALL	1. HAUNCH GIRDER AND HAUNCH PILLAR LOCATION REVISED.	REV: B ENGR: S. GLEAVES DATED: 03–28–11 STATE: WA REG NO: 30228 EXPIRES: 9–27–08 DRAWN: K. HINDS
C	SHT 4 SHT 5 32–B 35–C 41–C 7–C 15–C 23–C 31–C 34–C 39–C 42–C	1. REPLACED DOORS BY MES WITH WINDOW. 2. RELABELED CREW LKR RM (NS) TO BE EOS (FS) AND ENGR RESTROOM TO BE (NS), ADDED DOOR TO EOS. 3. ADDED DOOR TO UNISEX RR ON SUN DECK. 4. DOOR TO CREW STATEROOM MOVED CLOSER TO FWD BHD AND DOOR ON LVD MOVED FROM FR 18 TO FR 12. 5. DELETED ELEVATOR TRUNK VISOR.	REV: C ENGR: S. GLEAVES DATED: 05–24–11 STATE: WA REG NO: 30228 EXPIRES: 9–27–12 DRAWN: K. HINDS

INDEX

SHEET	DESCRIPTION
1.	TITLE, GENERAL NOTES, REFERENCES, INDEX & KEY PLAN.
2.	INBOARD PROFILE, END NO. 1
3.	INBOARD PROFILE, END NO. 2
4.	OUTBOARD PORT CASING, END NO. 1
5.	OUTBOARD PORT CASING, END NO. 2
6.	INBOARD PORT CASING, END NO. 1
7.	INBOARD PORT CASING, END NO. 2
8.	INBOARD STARBOARD CASING, END NO. 1
9.	INBOARD STARBOARD CASING, END NO. 2
10.	OUTBOARD STARBOARD CASING, END NO. 1
11.	OUTBOARD STARBOARD CASING, END NO. 2

END NO 2 END NO 1

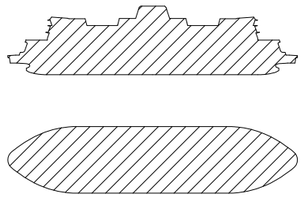

KEY PLAN
SCALE: NONE

GENERAL NOTES

1. ALL MATERIALS AND WORKMANSHIP SHALL MEET THE REQUIREMENTS OF U.S. COAST GUARD (USCG), UNITED STATES PUBLIC HEALTH SERVICE (USPHS), AND ALL APPLICABLE AUTHORITATIVE AGENCIES.
2. THE PURPOSE OF THIS DRAWING IS TO ILLUSTRATE THE INBOARD PROFILE, AND THE PORT AND STARBOARD CASING ELEVATIONS.
3. THIS DRAWING IS DEVELOPED IN CONJUNCTION WITH DRAWING 9001–6674–001–03, GENERAL ARRANGEMENT.

STEPHEN C. GLEAVES STATE OF WASHINGTON 30228 REGISTERED PROFESSIONAL ENGINEER
EXPIRES 09/27/2008

APPROVALS

OWNER USCG

GUIDO PERLA & ASSOCIATES, Inc.
701 FIFTH AVENUE, SUITE 1200 SEATTLE, WA. 98104 U.S.A.

TODD PACIFIC SHIPYARD
1801–16TH AVE SW, SEATTLE WA

J.M. MARTINAC SHIPBUILDING CORP.
DESIGNERS – BUILDERS
401 EAST 15 TH TACOMA WASHINGTON 98421

WASHINGTON STATE
DEPARTMENT OF TRANSPORTATION
WASHINGTON STATE FERRIES

NEW 144 – AUTO FERRY
INBD PROFILE & CASINGS

APPROVED:	DESIGN: SCG	CHECKED: CLB	DATE: 06/18/08
SCG	DRAWN: PLM	CHECKED: SCG	SCALE: 1/8"=1'–0"

DWG NO. 9001–6674–001–02 SH 1 OF 11 REV C

IFS #7098-001-02 REV C

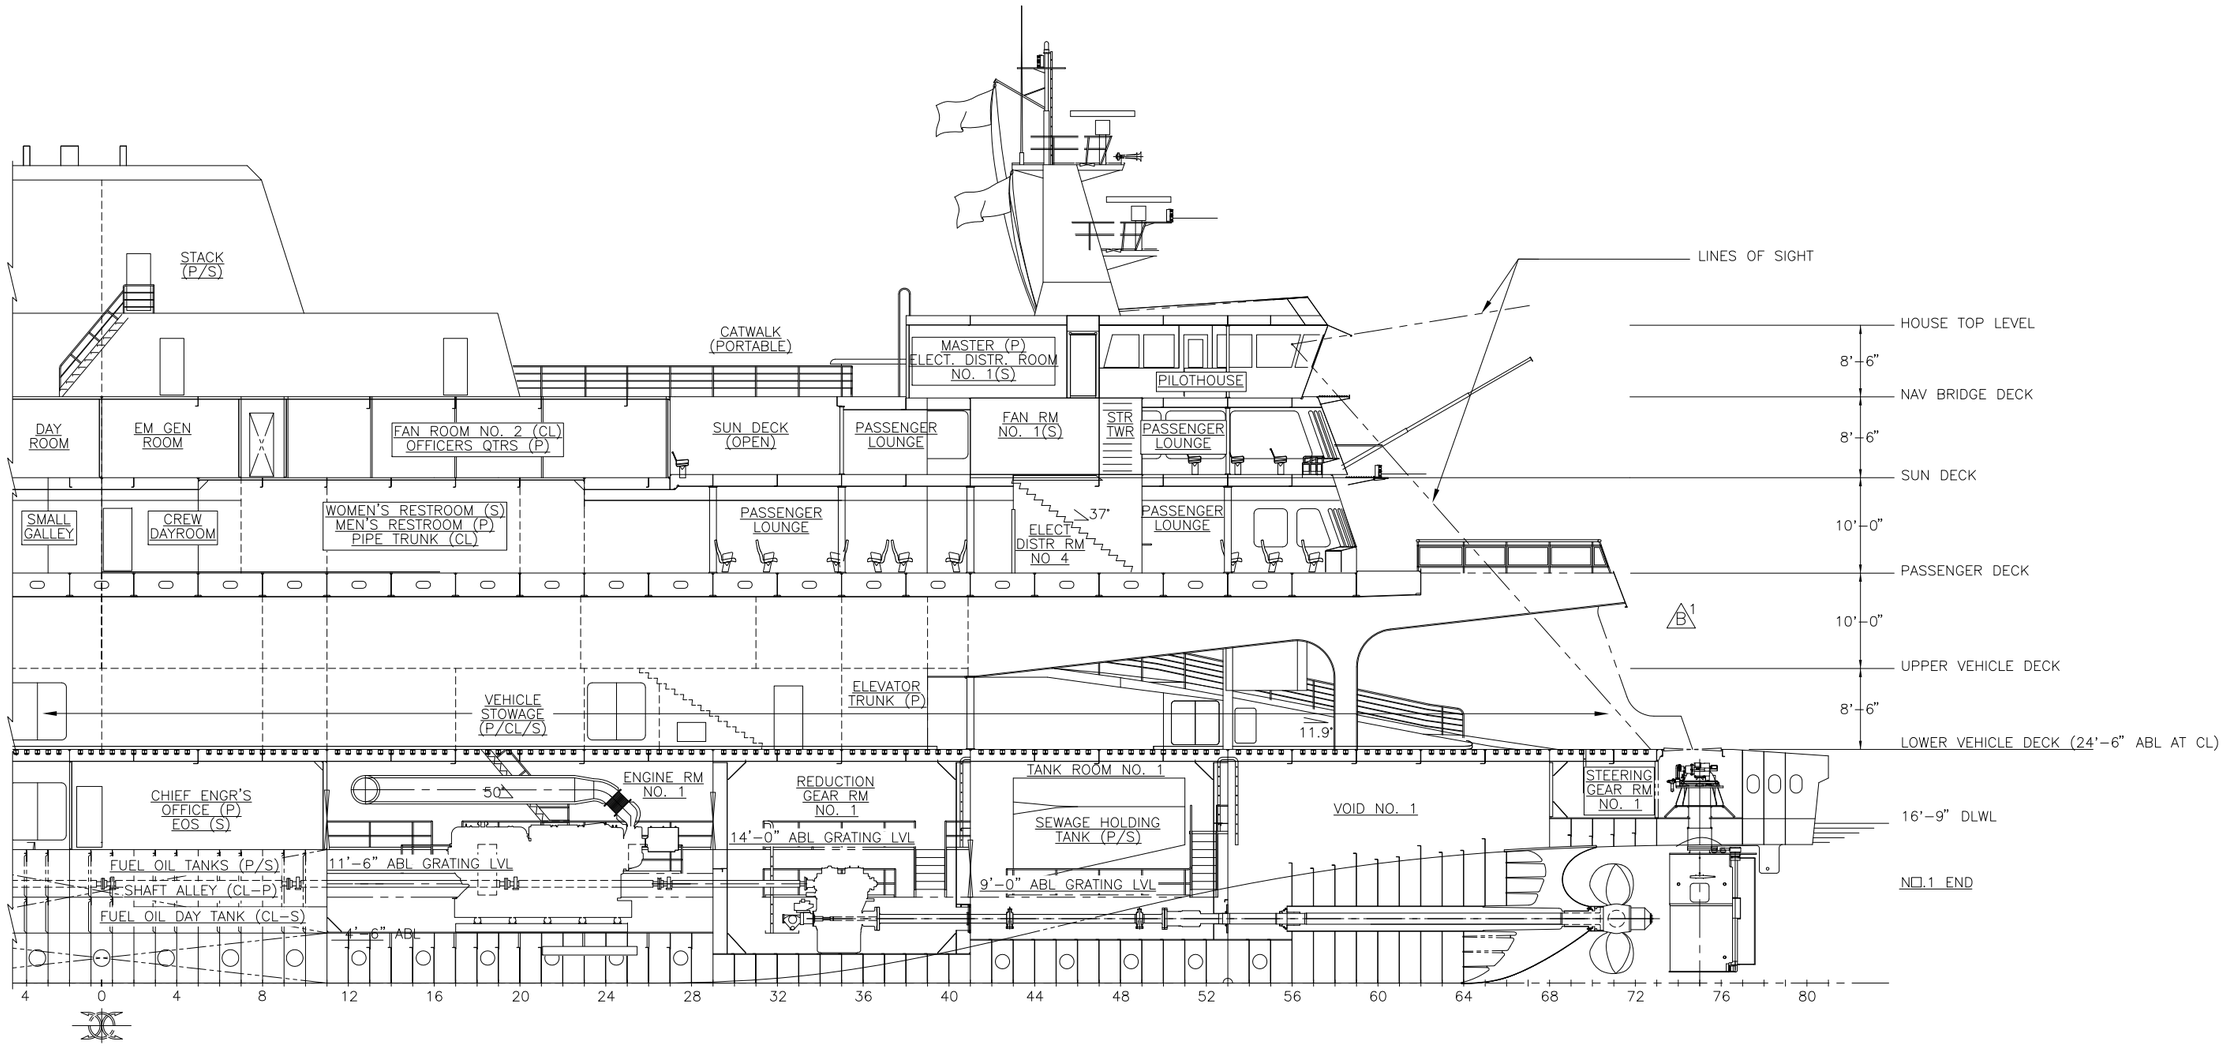

ELEVATION 6-A
℄ LOOKING TO PORT

IFS #7098-001-02 REV C

INBOARD PROFILE, END NO. 1

STEPHEN C. CLEAVES STATE OF WASHINGTON 30228 REGISTERED PROFESSIONAL ENGINEER
EXPIRES 09/27/2008

APPROVED: SCG	DESIGN: SCG	CHECKED: CLB	DATE: 05/02/08
	DRAWN: PLM	CHECKED: SCG	SCALE: 1/8"=1'-0"
DWG NO. 9001-6674-001-02		SH 2 OF 11	REV C

PLOTTED FROM: BDAUT
Wednesday May 25 2011 06:29:08 am
W:\DOCUMENT CONTROL\7098 144 RECEIVED FILES\DWGS TO UPLOAD\20110524 001-02\ 7098-001-02 REV C INBD PROFILE & CASINGS.DWG

PLOTTED FROM: BDAUT
Wednesday May 25 2011 06:29:46 am
W:\DOCUMENT CONTROL\7098 144 RECEIVED FILES\DWGS TO UPLOAD\20110524 001-02C\ 7098-001-02 REV C INBD PROFILE & CASINGS.DWG

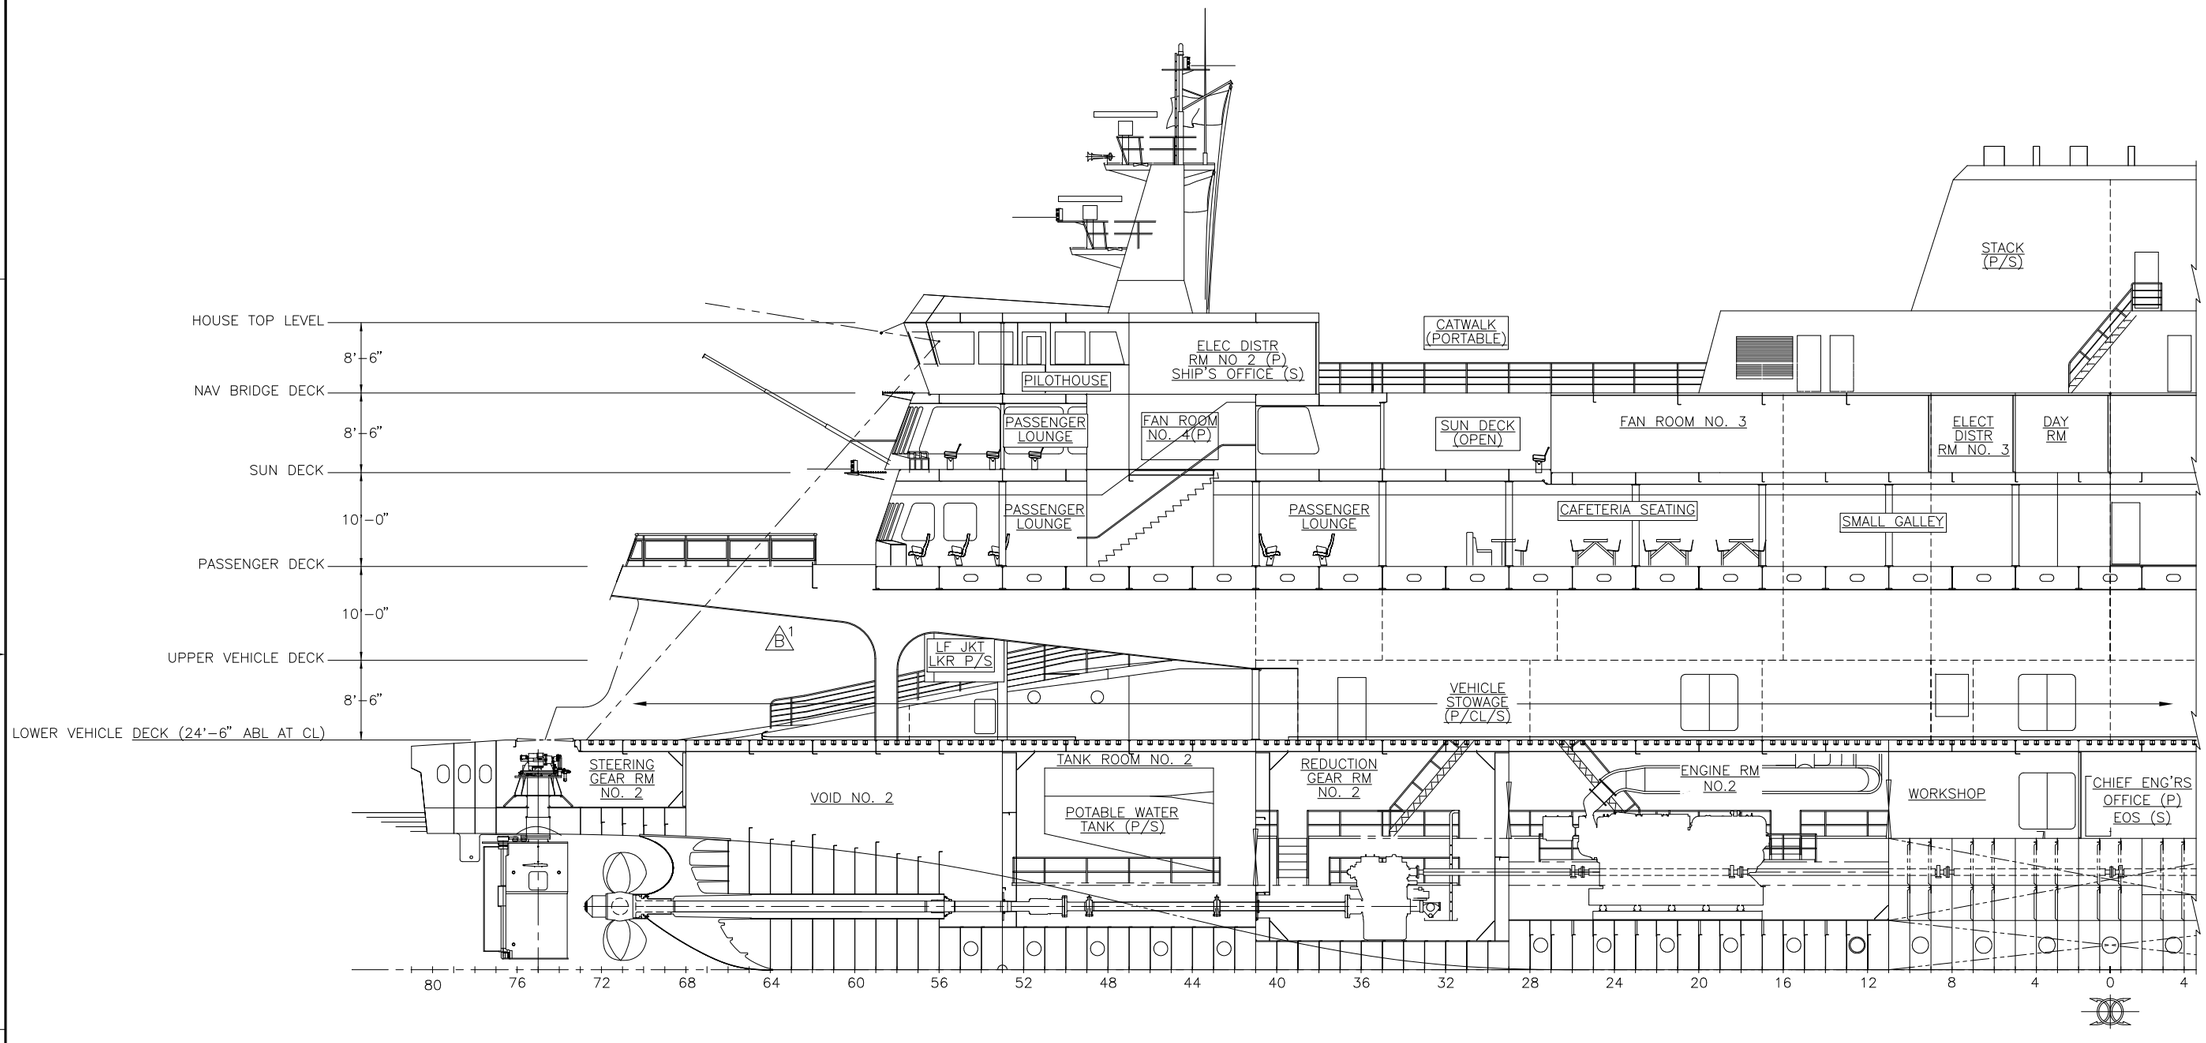

ELEVATION 10-A
℄ LOOKING TO PORT

STEPHEN C. GLEAVES
STATE OF WASHINGTON
30226
REGISTERED PROFESSIONAL ENGINEER
EXPIRES 09/27/2008

IFS #7098-001-02 REV C

INBOARD PROFILE, END NO. 2

APPROVED: SCG	DESIGN: SCG	CHECKED: CLB	DATE: 05/02/08
	DRAWN: PLM	CHECKED: SCG	SCALE: 1/8"=1'-0"
DWG NO. 9001-6674-001-02		SH 3 OF 11	REV C

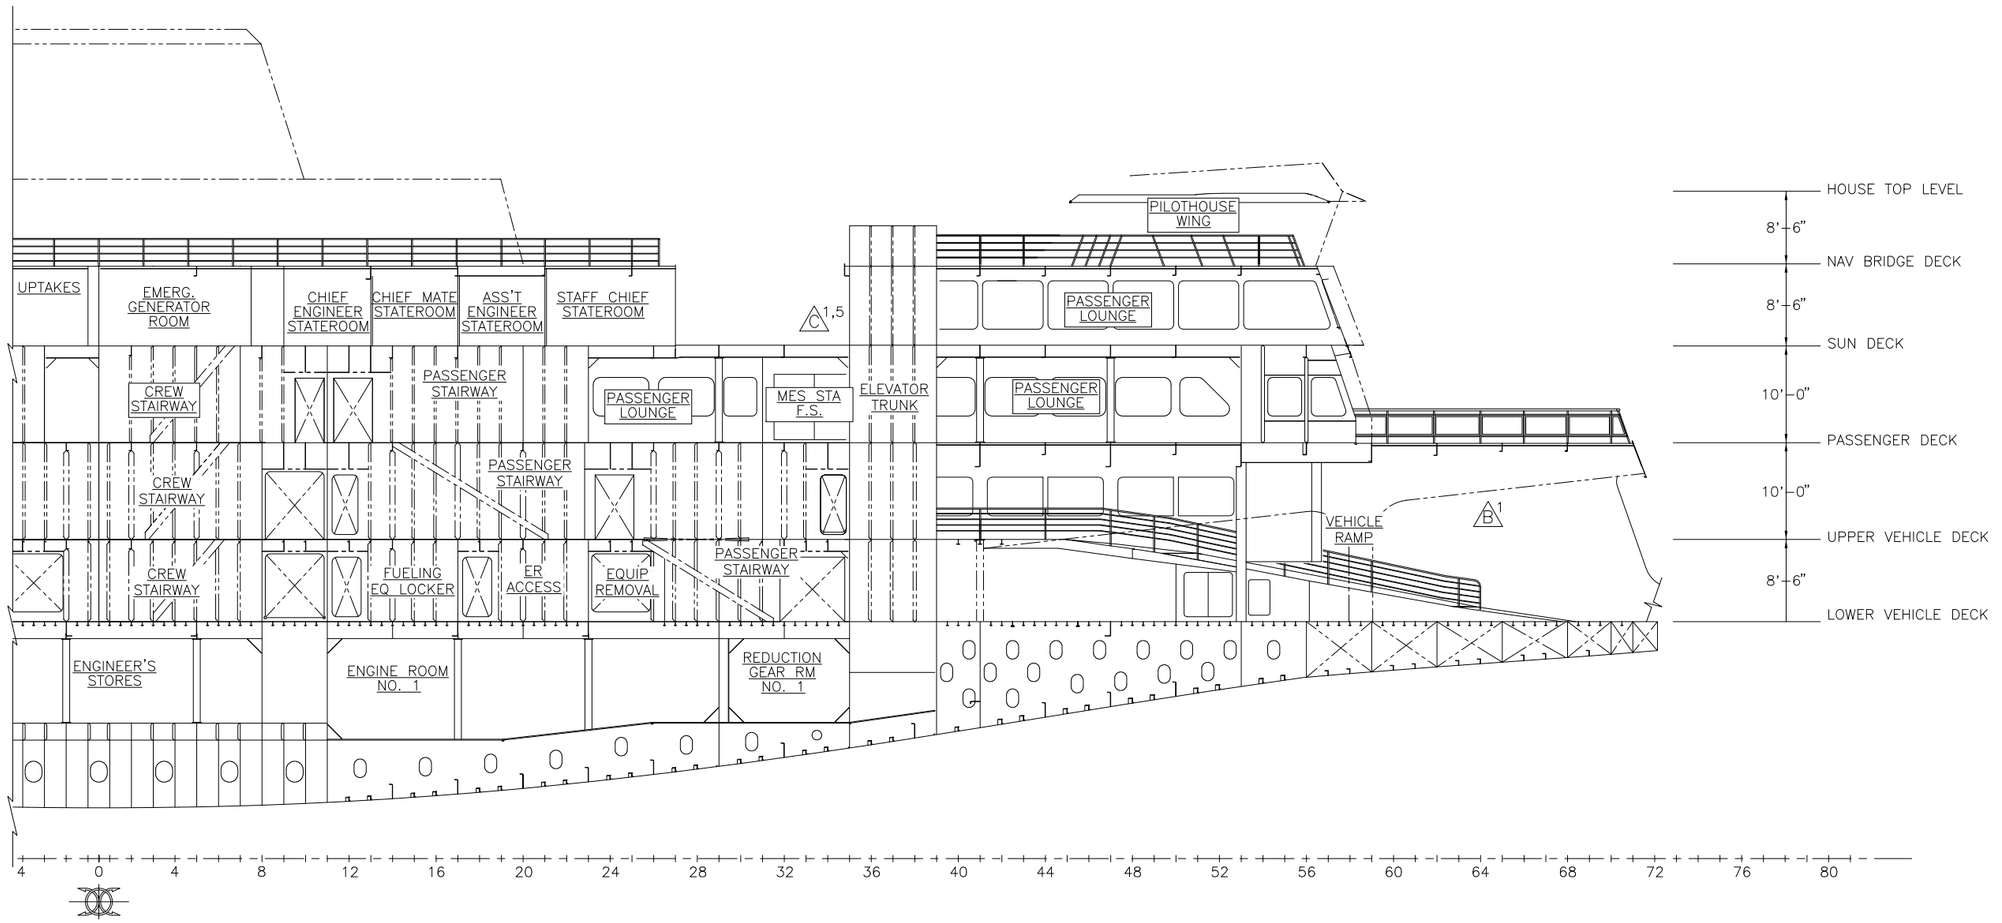

ELEVATION 14–A
21'–3" PORT OF ℄ LOOKING TO PORT

IFS #7098-001-02 REV C

OUTBD PORT CASING, END NO. 1

STEPHEN C. GLEAVES STATE OF WASHINGTON 35228 REGISTERED PROFESSIONAL ENGINEER
EXPIRES 09/27/2008

APPROVED: SCG	DESIGN: SCG	CHECKED: CLB	DATE: 05/02/08
	DRAWN: PLM	CHECKED: SCG	SCALE: 1/8"=1'-0"
DWG NO. 9001-6674-001-02		SH 4 OF 11	REV C

PLOTTED FROM: BDAUT
Wednesday May 25 2011 06:30:12 am
W:\DOCUMENT CONTROL\7098 144 RECEIVED FILES\DWGS TO UPLOAD\20110524 001-02C\ 7098-001-02 REV C INBD PROFILE & CASINGS.DWG

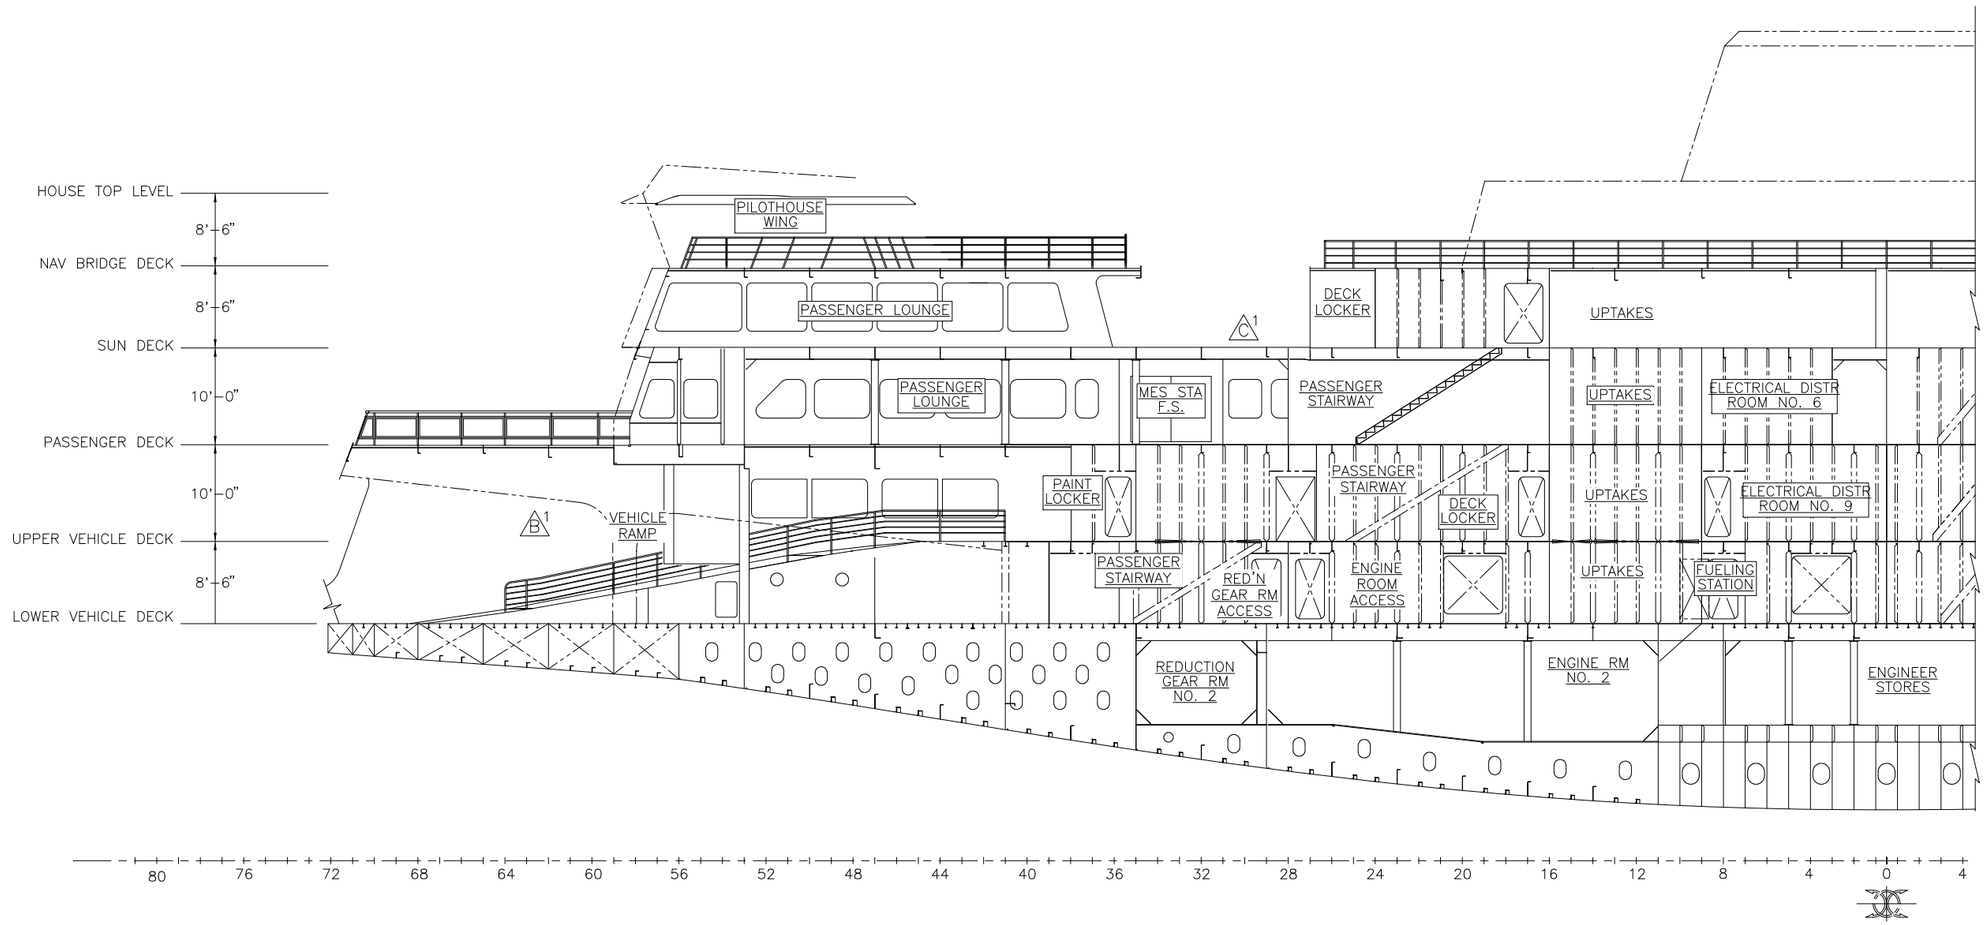

ELEVATION 18-A
21'-3" PORT OF ℄ LOOKING TO PORT

IFS #7098-001-02 REV C

OUTBD PORT CASING, END NO. 2

STEPHEN C. GLEAVES STATE OF WASHINGTON 20229 REGISTERED PROFESSIONAL ENGINEER
EXPIRES 09/27/2008

APPROVED: SCG	DESIGN: SCG	CHECKED: CLB	DATE: 05/02/08
	DRAWN: PLM	CHECKED: SCG	SCALE: 1/8"=1'-0"
DWG NO. 9001-6674-001-02	SH 5 OF 11	REV C	

PLOTTED FROM: BDAUT
Wednesday May 25 2011 06:31:08 am
W:\DOCUMENT CONTROL\7098 144 RECEIVED FILES\DWGS TO UPLOAD\20110524 001-02C\ 7098-001-02 REV C INBD PROFILE & CASINGS.DWG

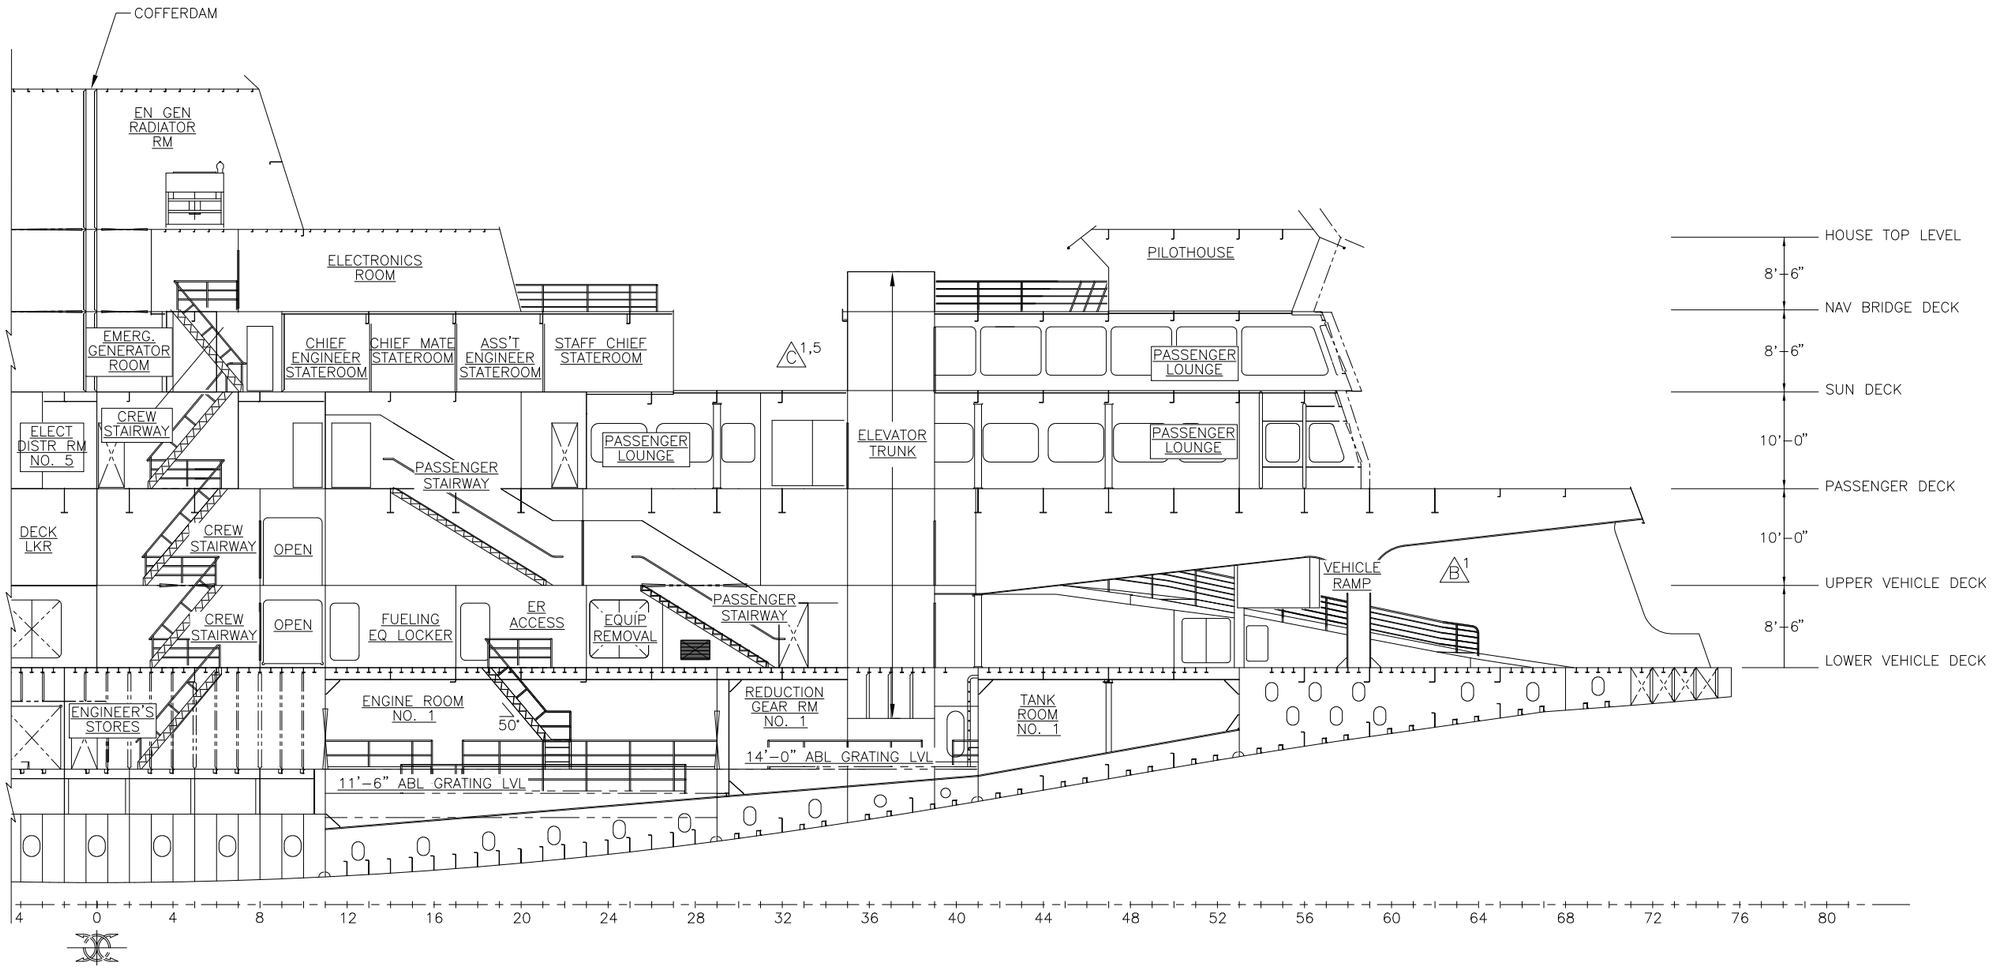

ELEVATION 22-A
15'-9" PORT OF ℄ LOOKING TO PORT

IFS #7098-001-02 REV C

INBD PORT CASING, END NO. 1

STEPHEN C. GLEAVES STATE OF WASHINGTON 35228 REGISTERED PROFESSIONAL ENGINEER
EXPIRES 09/27/2008

APPROVED: SCG	DESIGN: SCG	CHECKED: CLB	DATE: 05/02/08
	DRAWN: PLM	CHECKED: SCG	SCALE: 1/8"=1'-0"
DWG NO. 9001-6674-001-02		SH 6 OF 11	REV C

PLOTTED FROM: BDAUT
Wednesday May 25 2011 06:31:37 am
W:\DOCUMENT CONTROL\7098 144 RECEIVED FILES\DWGS TO UPLOAD\20110524 001-02C\ 7098-001-02 REV C INBD PROFILE & CASINGS.DWG

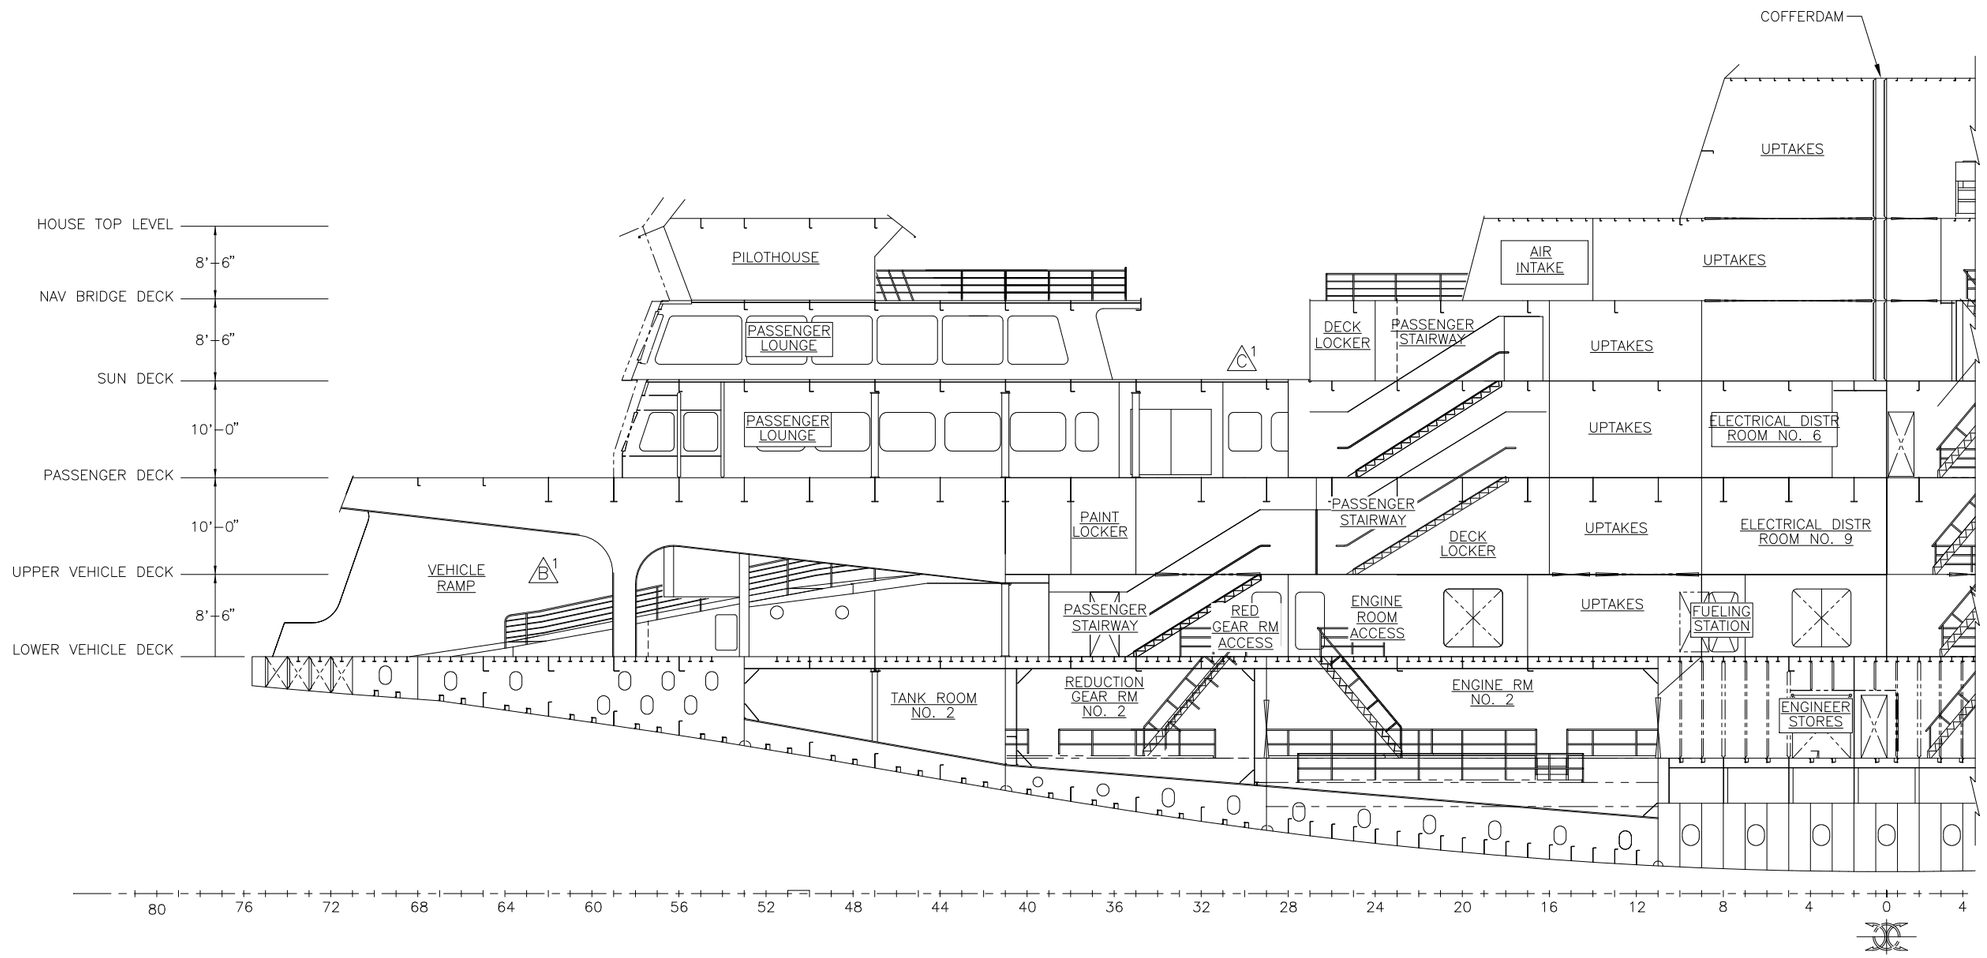

ELEVATION 26-A
15'-9" PORT OF ℄ LOOKING TO PORT

IFS #7098-001-02 REV C

INBD PORT CASING, END NO. 2

STEPHEN C. GLEAVES STATE OF WASHINGTON 20225 REGISTERED PROFESSIONAL ENGINEER
EXPIRES 09/27/2008

APPROVED: SCG	DESIGN: SCG	CHECKED: CLB	DATE: 05/02/08
	DRAWN: PLM	CHECKED: SCG	SCALE: 1/8"=1'-0"
DWG NO. 9001-6674-001-02	SH 7 OF 11	REV C	

PLOTTED FROM: BDAUT
Wednesday May 25 2011 06:32:05 am
W:\DOCUMENT CONTROL\7098 144 RECEIVED FILES\DWGS TO UPLOAD\20110524 001-02C\ 7098-001-02 REV C INBD PROFILE & CASINGS.DWG

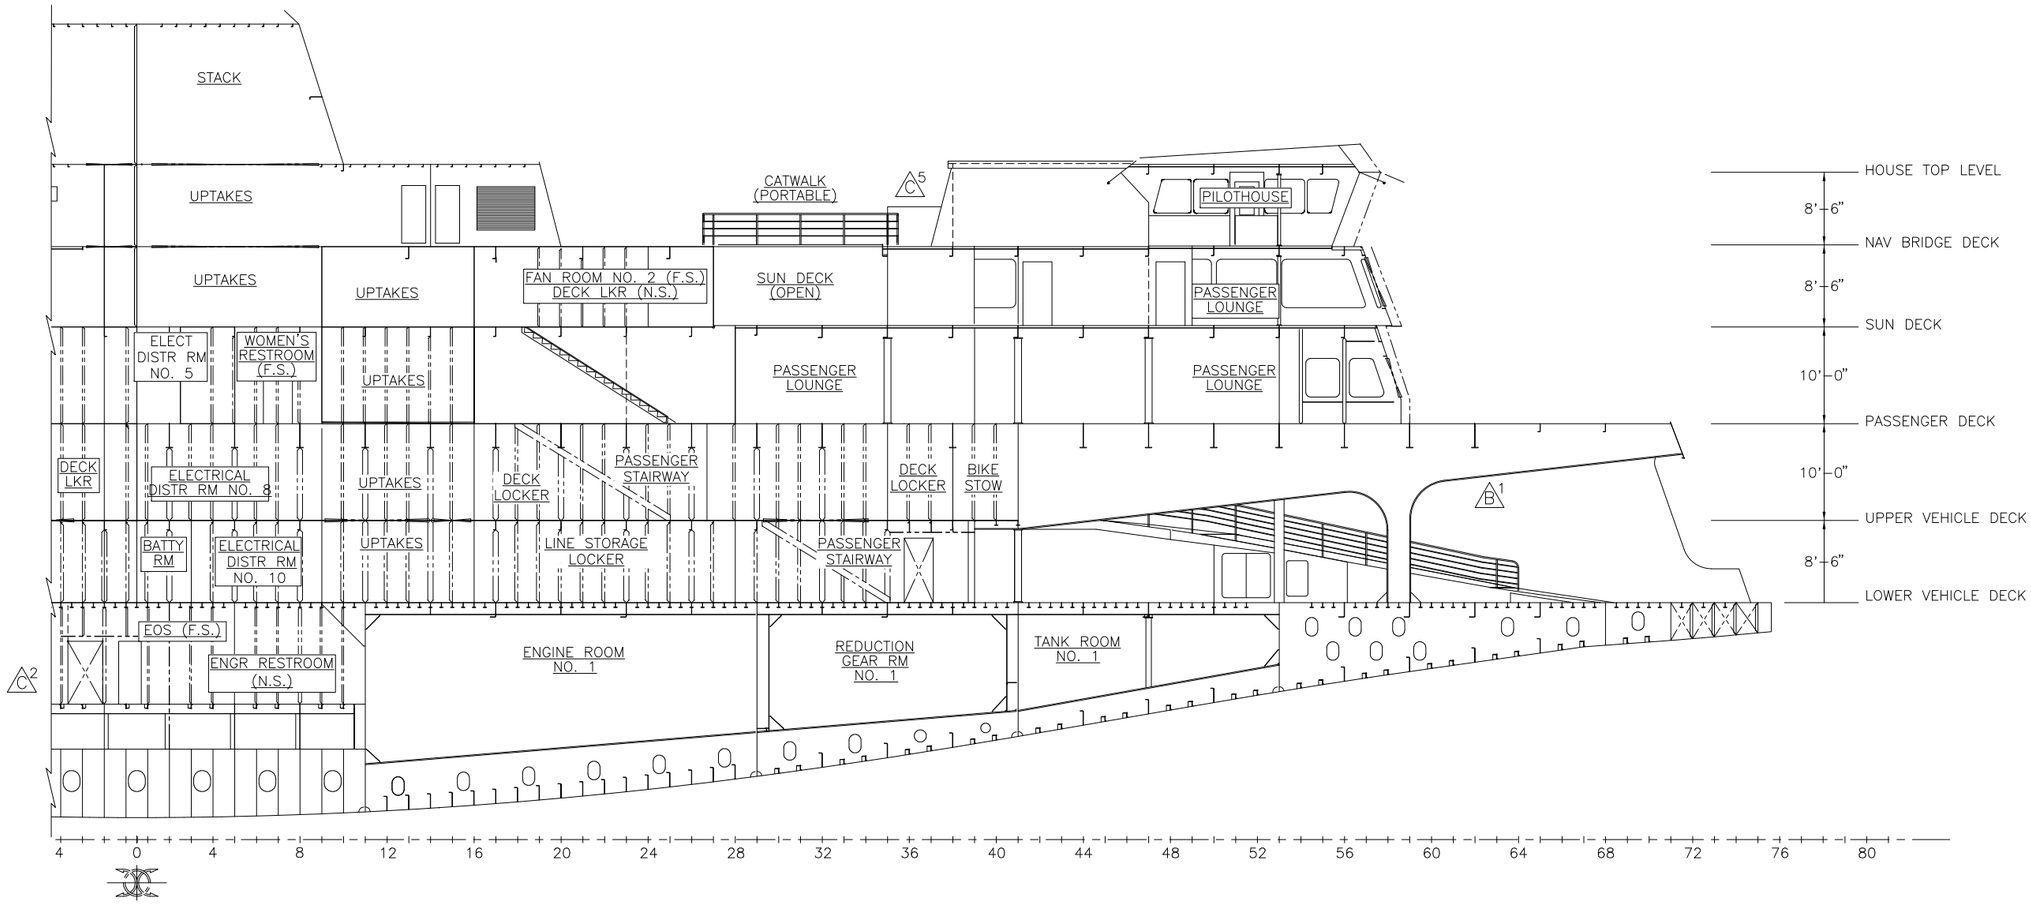

ELEVATION 30-A
15'-9" STBD OF ℄ LOOKING TO PORT

EXPIRES 09/27/2008

IFS #7098-001-02 REV C

INBD STBD CASING, END NO. 1

APPROVED: SCG	DESIGN: SCG	CHECKED: CLB	DATE: 05/02/08
	DRAWN: PLM	CHECKED: SCG	SCALE: 1/8"=1'-0"
DWG NO. 9001-6674-001-02		SH 8 OF 11	REV C

PLOTTED FROM: BDAUT
Wednesday May 25 2011 06:32:33 am
W:\DOCUMENT CONTROL\7098 144 RECEIVED FILES\DWGS TO UPLOAD\20110524 001-02C\ 7098-001-02 REV C INBD PROFILE & CASINGS.DWG

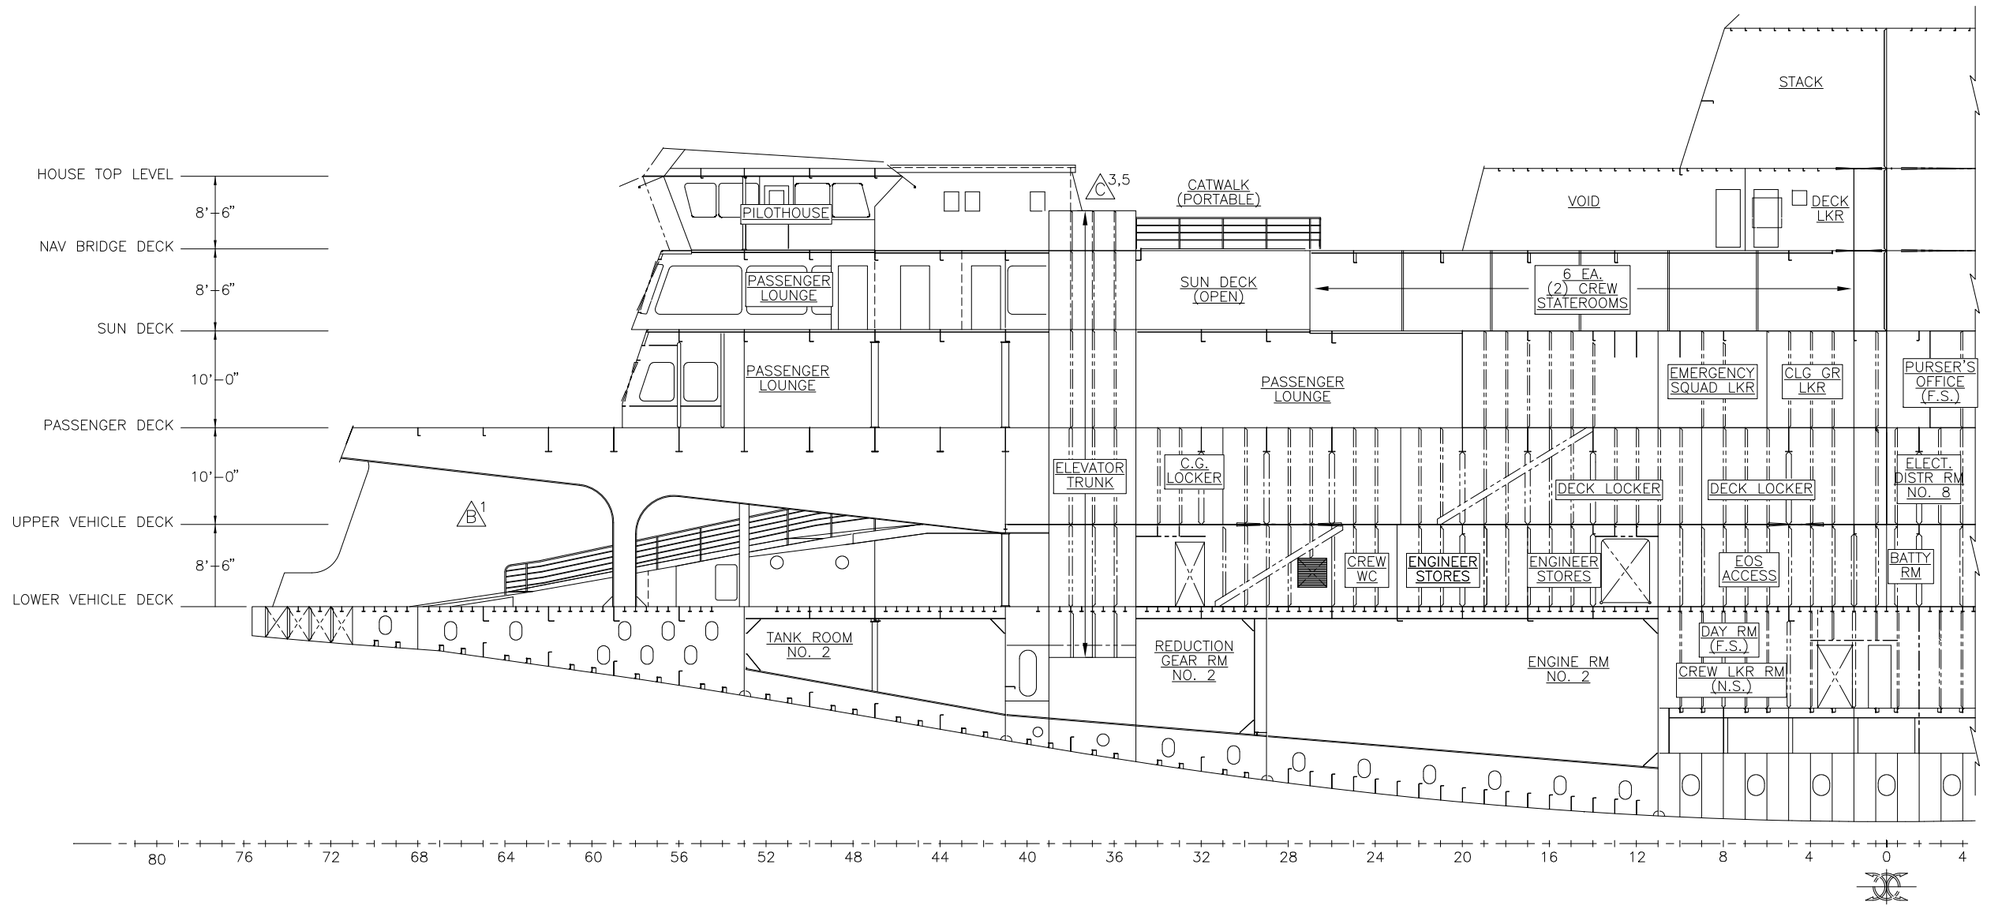

ELEVATION 26-A
15'-9" STBD OF ℄ LOOKING TO PORT

IFS #7098-001-02 REV C

INBD STBD CASING, END NO. 2

STEPHEN C. GLEAVES STATE OF WASHINGTON 20225 REGISTERED PROFESSIONAL ENGINEER
EXPIRES 09/27/2008

APPROVED: SCG	DESIGN: SCG	CHECKED: CLB	DATE: 05/02/08
	DRAWN: PLM	CHECKED: SCG	SCALE: 1/8"=1'-0"
DWG NO. 9001-6674-001-02	SH 9 OF 11	REV C	

PLOTTED FROM: BDAUT
Wednesday May 25 2011 06:33:01 am
W:\DOCUMENT CONTROL\7098 144 RECEIVED FILES\DWGS TO UPLOAD\20110524 001-02C\ 7098-001-02 REV C INBD PROFILE & CASINGS.DWG

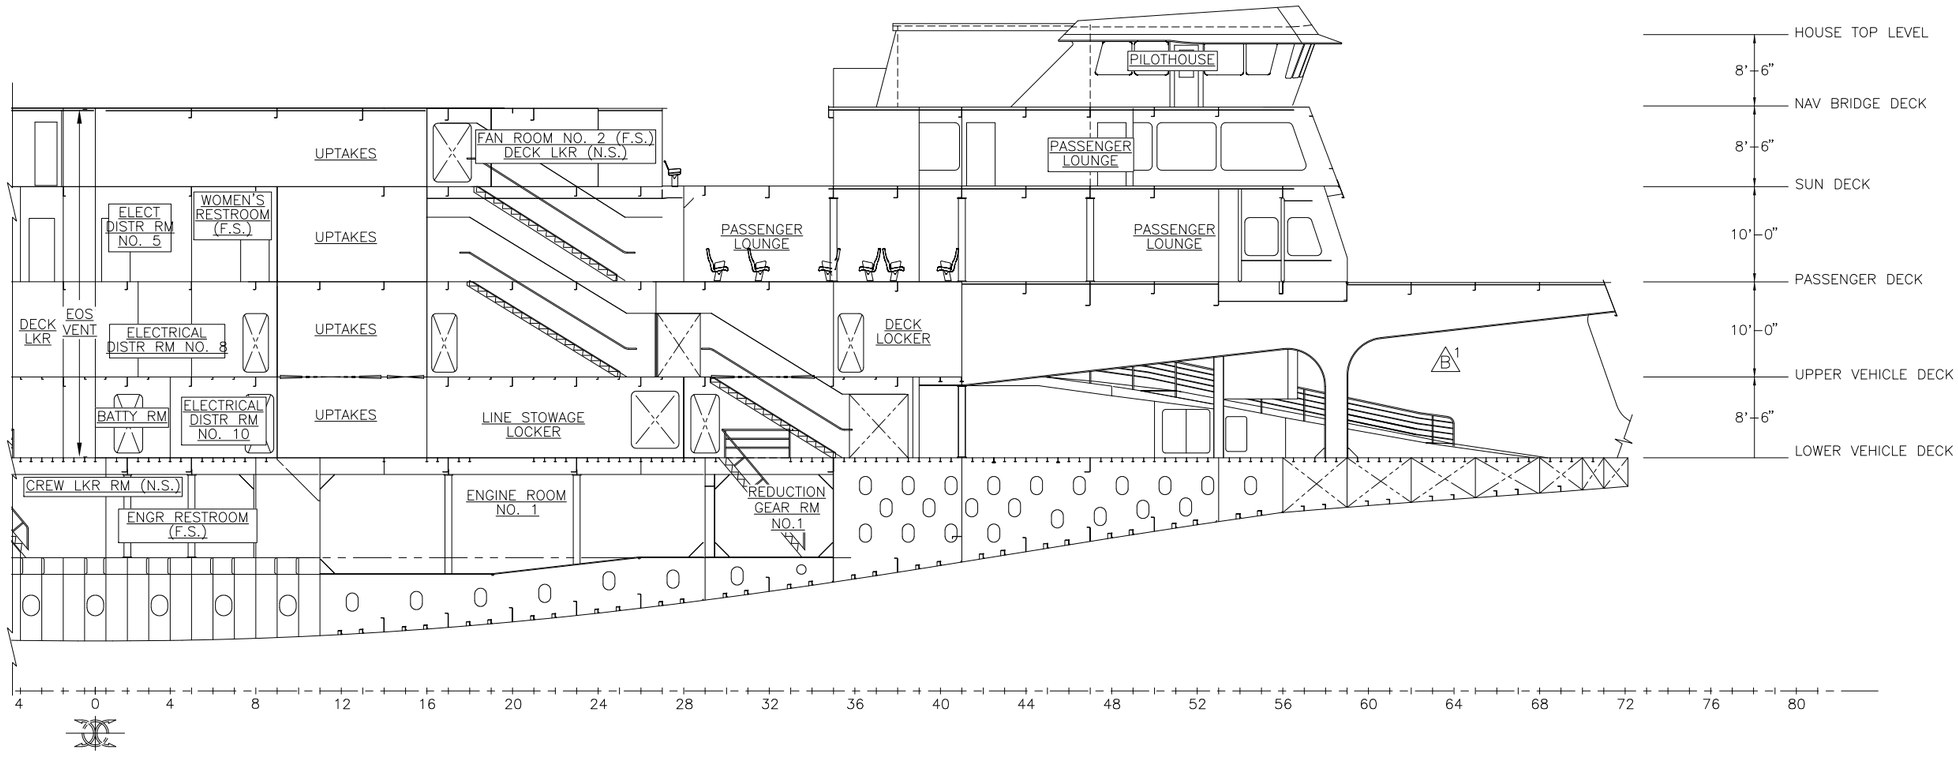

ELEVATION 22–A
21'–3" STBD OF ℄ LOOKING TO PORT

IFS #7098-001-02 REV C

OUTBD STBD CASING, END NO. 1

STEPHEN C. GLEAVES STATE OF WASHINGTON 30225 REGISTERED PROFESSIONAL ENGINEER
EXPIRES 09/27/2008

APPROVED: SCG	DESIGN: SCG	CHECKED: CLB	DATE: 05/02/08
	DRAWN: PLM	CHECKED: SCG	SCALE: 1/8"=1'-0"
DWG NO. 9001-6674-001-02		SH 10 OF 11	REV C

PLOTTED FROM: BDAUT
Wednesday May 25 2011 06:34:16 am
W:\DOCUMENT CONTROL\7098 144 RECEIVED FILES\DWGS TO UPLOAD\20110524 001-02C\ 7098-001-02 REV C INBD PROFILE & CASINGS.DWG

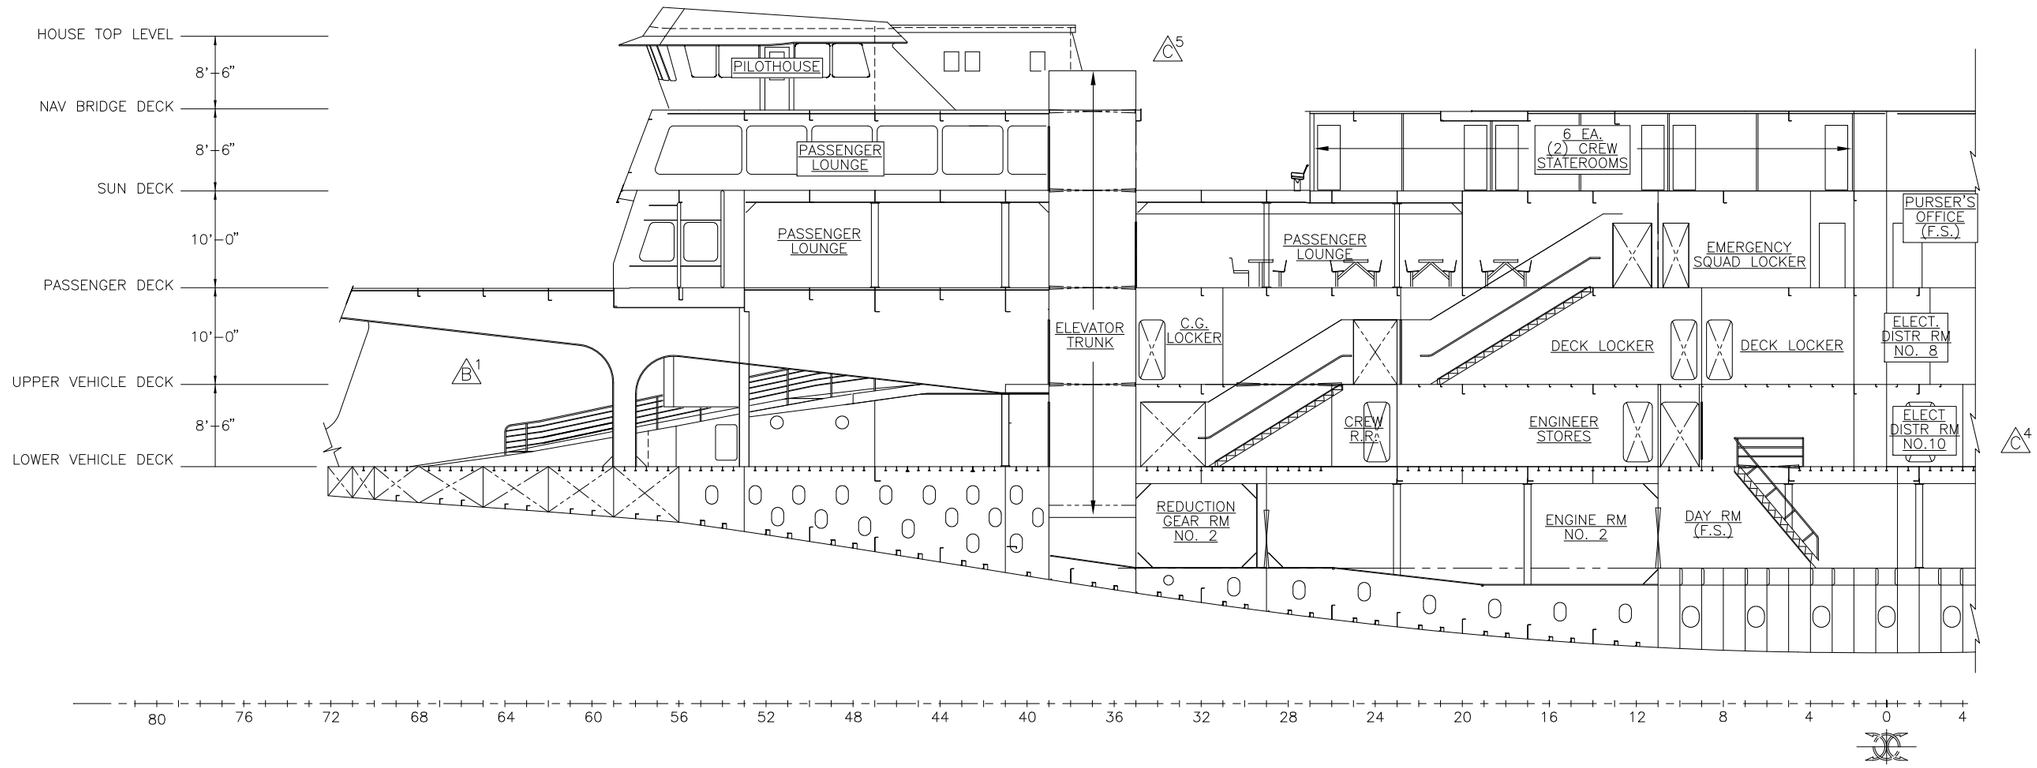

ELEVATION 26-A
21'-3" STBD OF ℄ LOOKING TO PORT

IFS #7098-001-02 REV C

OUTBD STBD CASING, END NO. 2

STEPHEN C. GLEAVES STATE OF WASHINGTON 35228 REGISTERED PROFESSIONAL ENGINEER
EXPIRES 09/27/2008

APPROVED: SCG	DESIGN: SCG	CHECKED: CLB	DATE: 05/02/08
	DRAWN: PLM	CHECKED: SCG	SCALE: 1/8"=1'-0"
DWG NO. 9001-6674-001-02		SH 11 OF 11	REV C

PLOTTED FROM: BDAUT
Wednesday May 25 2011 06:35:01 am
W:\DOCUMENT CONTROL\7098 144 RECEIVED FILES\DWGS TO UPLOAD\20110524 001-02C\ 7098-001-02 REV C INBD PROFILE & CASINGS.DWG